
Will Phillips
P&L AgriConsulting Ltd
Fields Farm
Alkington
Whitchurch SY13 3NH
07939 474838
w.phillips@pl-agriconsulting.co.uk

Proposed Lagoon		Floorplan & Elevations
Grid Ref X- 333940 Y-346974		Land Off - Marchwiel Hall Road.
Drawing 1		Nr Strytyr-hwch Farm, Marchwiel, LL13 0YB,
Date 7th December 2024		
Scale as shown	a3	

P&L AgriConsulting

Copyright
This drawing is protected by copyright
Copying or any form of reproduction is not permitted without express & written permission from P&L Agriconsulting Ltd

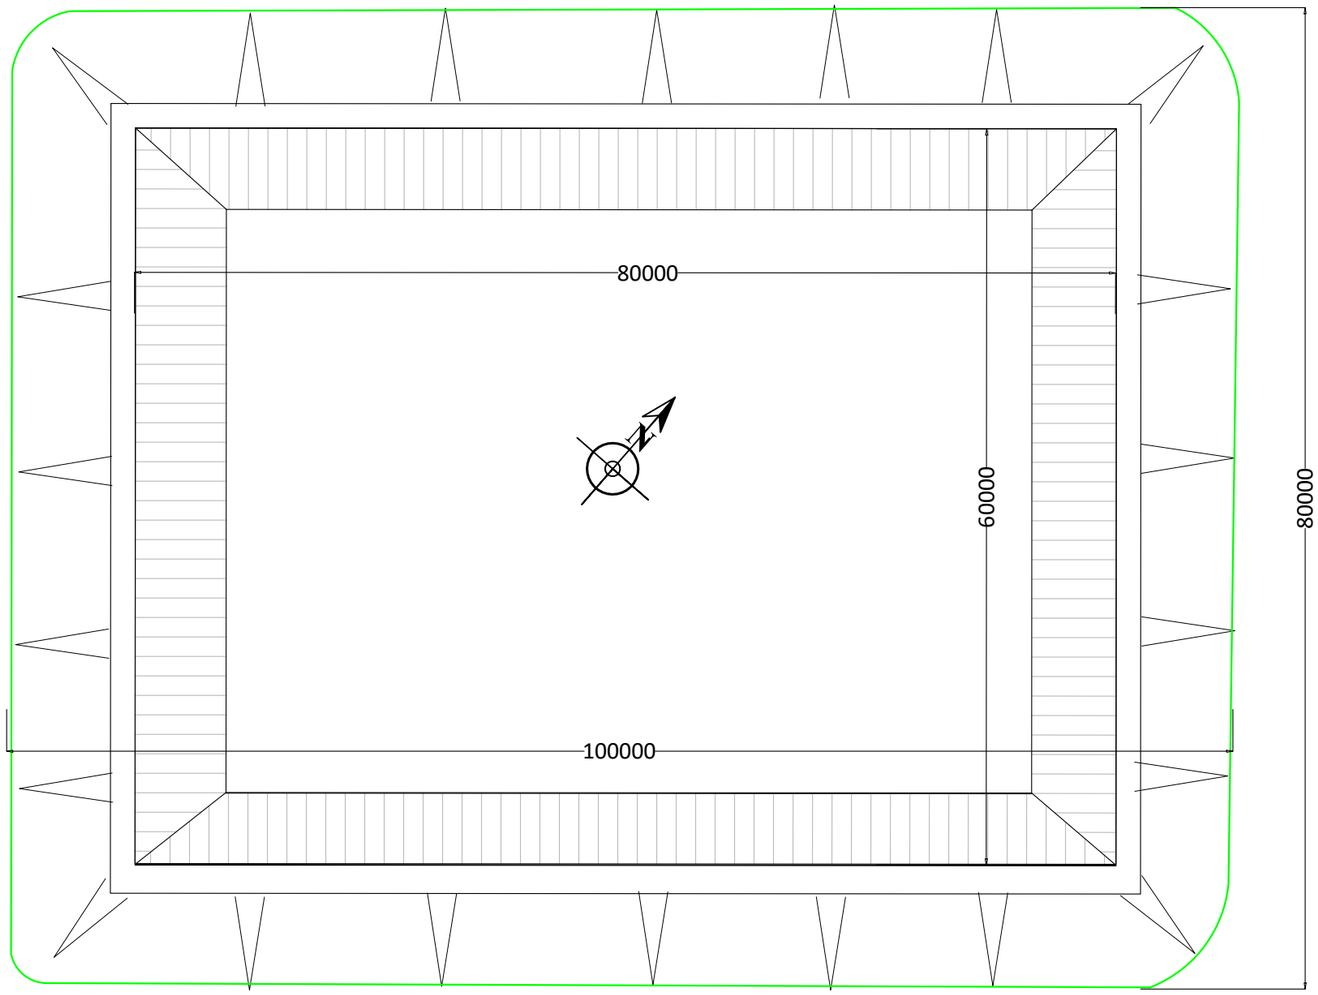


PROPOSED SLURRY LAGOON
80m X 60m top of banks
Depth 3.75m
Effective depth 3.00m
Freeboard 750mm
Internal banks 33 degrees

EFFECTIVE CAPACITY
11,605m3 (Ref AHDB)

FLOORPLAN 1:500

North East and South West Elevations 1:250

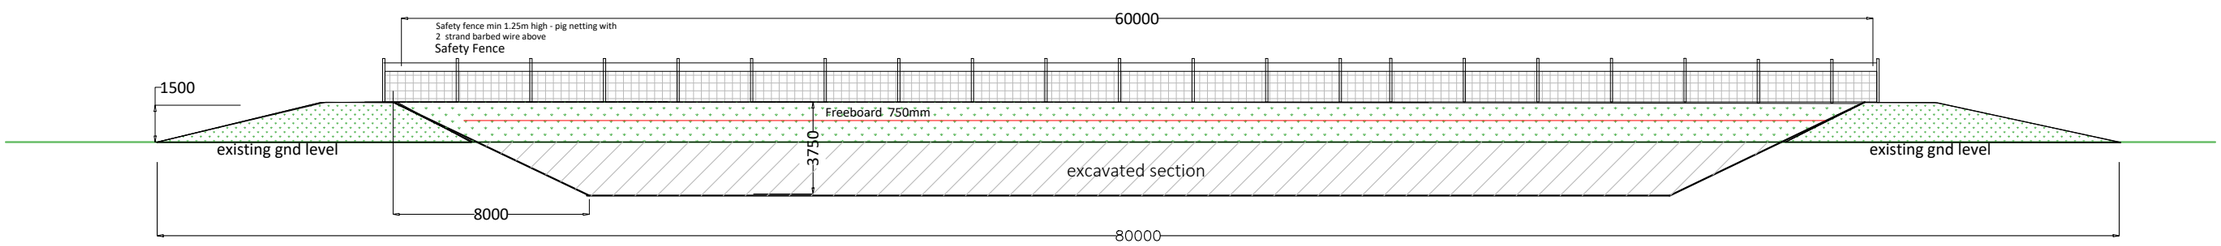

North West and South East Elevations 1:250

