
NOTES:

The building will be constructed from impermeable concrete floor & walls.

The building will be designed & built to the standards of The Water Resources (Control of Agricultural Pollution) (Wales) Regulations 2021.

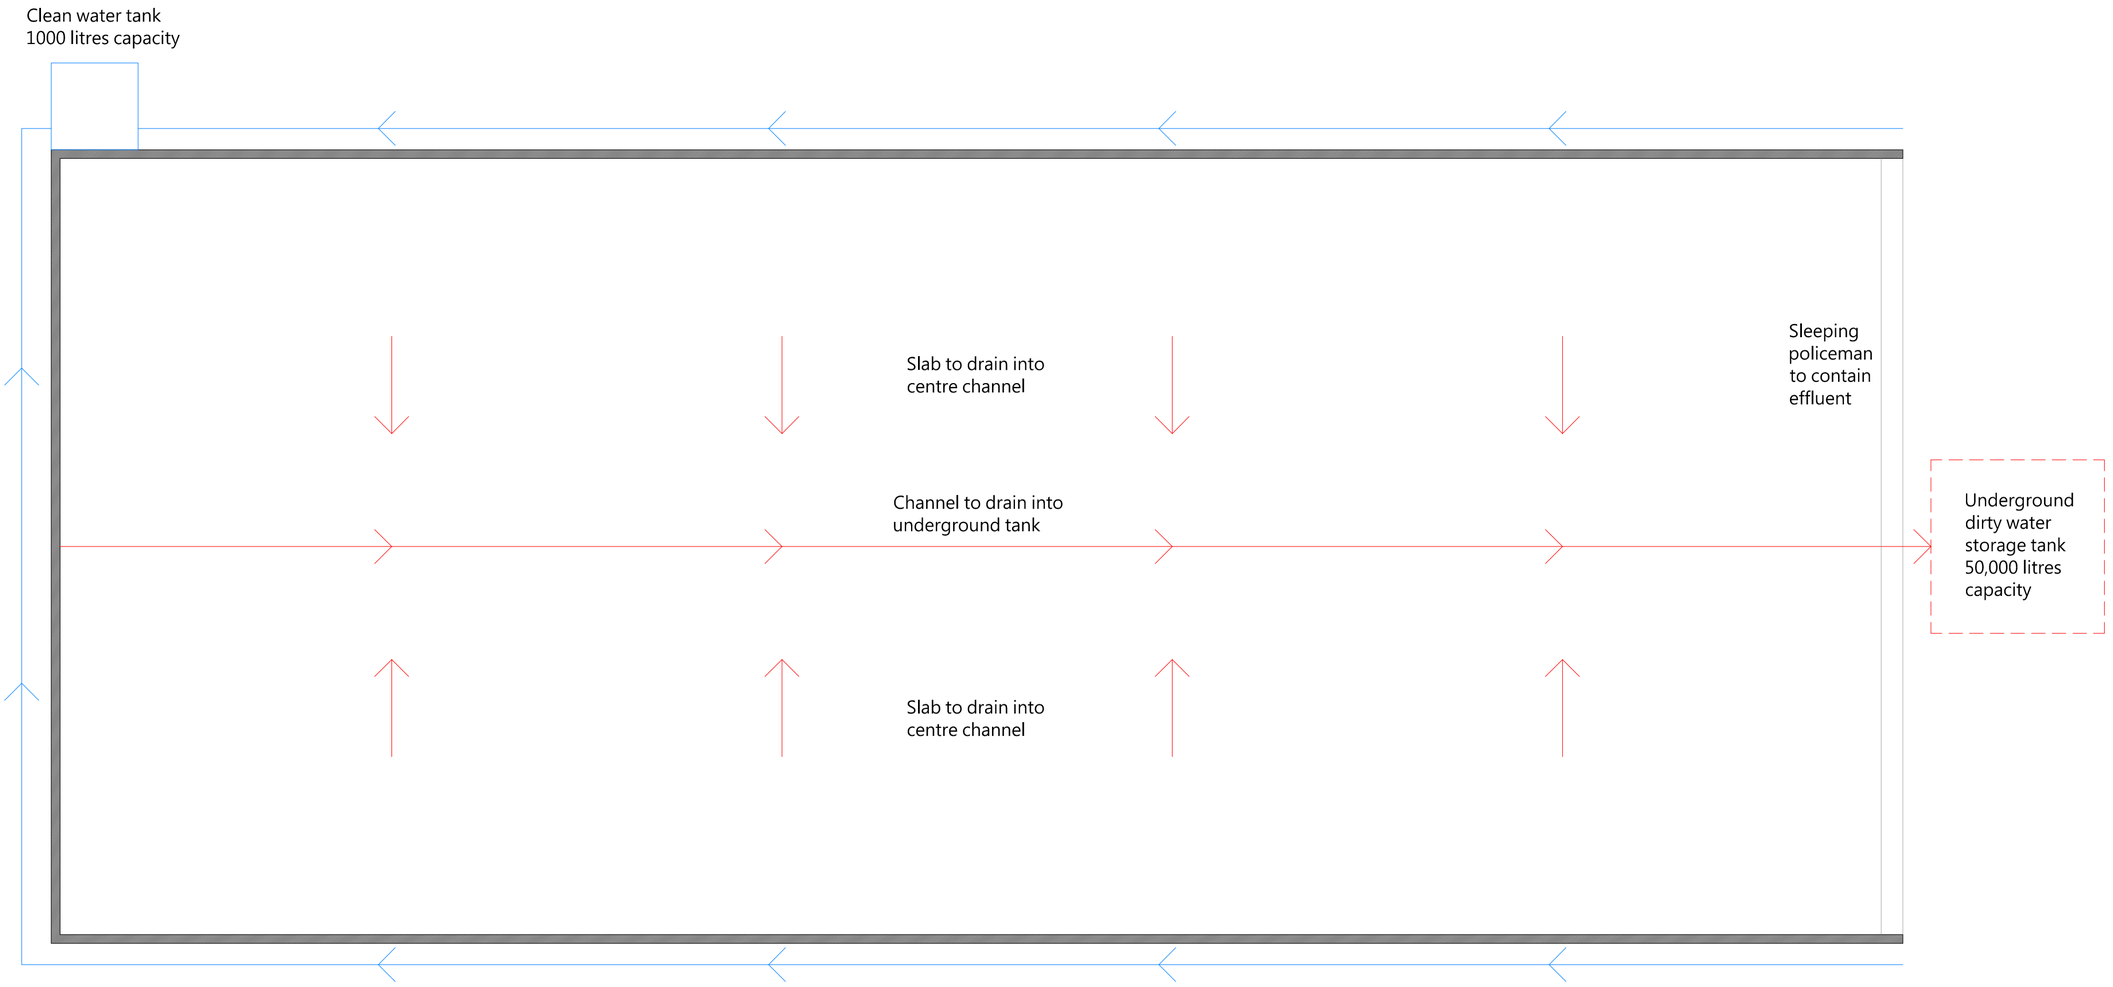

DRAINAGE PLAN

THIS DRAWING IS TO BE READ IN CONJUNCTION WITH ALL RELATED DRAWINGS. ALL DIMENSIONS MUST BE CHECKED AND VERIFIED ON SITE BEFORE COMMENCING ANY WORK OR PRODUCING SHOP DRAWINGS. THE ORIGINATOR SHOULD BE NOTIFIED IMMEDIATELY OF ANY DISCREPANCY. THIS DRAWING IS COPYRIGHT AND REMAINS THE PROPERTY ROGER PARRY & PARTNERS.

Rev	Description	Date	By
-	-	year/mm/dd	-.-

Roger Parry & Partners

Residential - Agricultural - Commerical

Project	Proposed Covered Holding Yard		
Drawing Title	Drainage Plan		
Location	Yew Tree Farm, Llay Road, Rossett, Wrexham, LL12 0HT		
Client	Hoseley Farms		
Scale	1:100 @ A2		
Drawing No	79875 / RJC / 102	Rev	-
Drawn By	NB	Date	2024/12/06

MERCIAN HOUSE, 9 DARWIN COURT, OXON BUSINESS PARK, SHREWSBURY, SY3 5HJ
Tel: 01743 791336
E-mail: mail@rogerparry.net
Web address: www.rogerparry.net
Roger Parry & Partners LLP partnership no.OC312203
Registered in England and Wales.
A list of members of the LLP is available at the above address.