

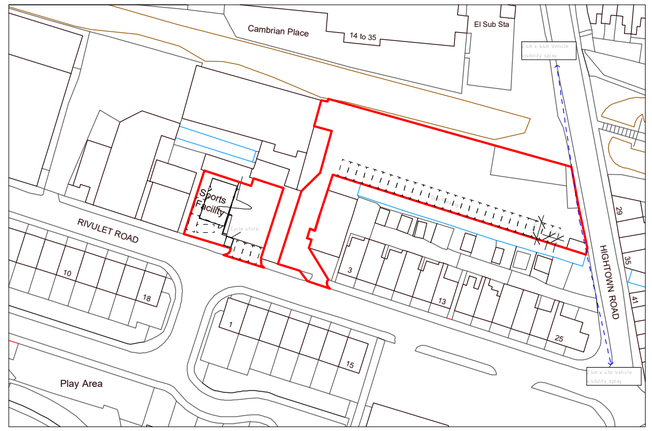


Location Plan 1:1250

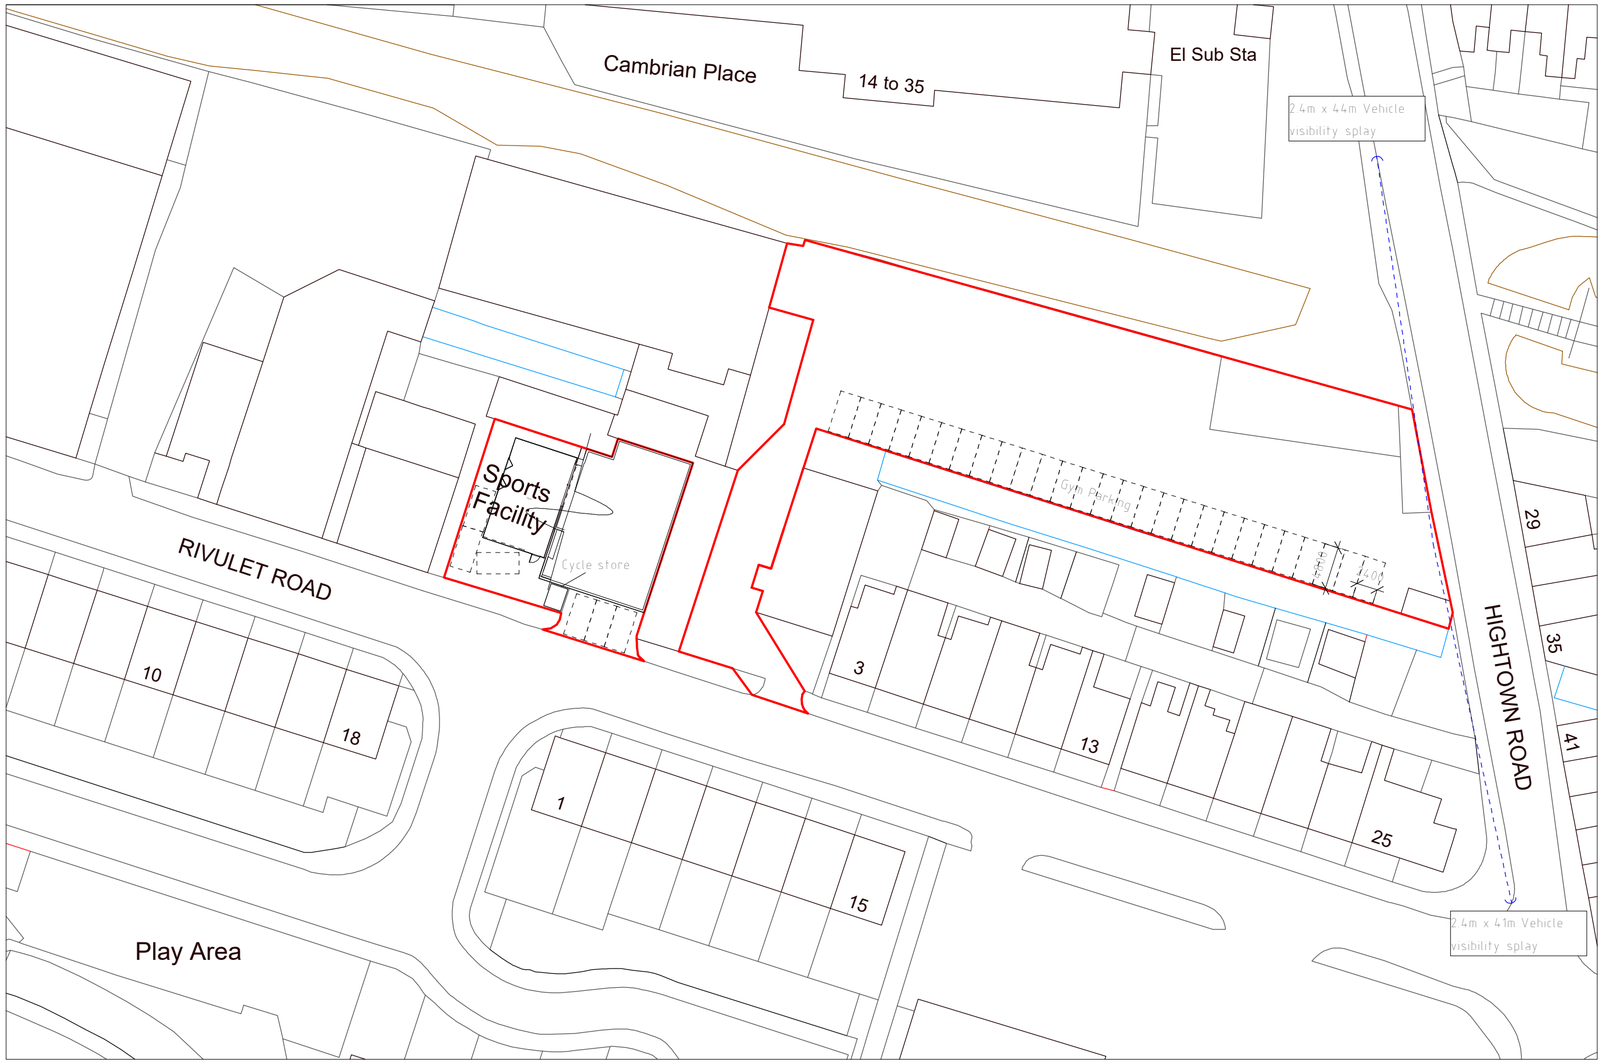

Site Plan 1:500

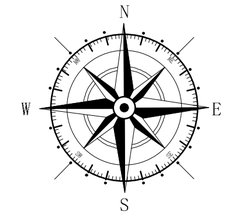

Key

Application Site

Rev	Date	Detail	Initial

Project:
Proposed Alterations at Powerzone Gym, Unit 4, Rivulet Road, Wrexham. LL13 8DT

Title:	Scale: (A2)
Site & Location Plan	1:500 & 1:1250

Drawn By:	Date:
D.J.Edwards	July 2024
Drawing No:	**Sheet:**
W218/002	1 of 1

blueprint
architectural services

partner LABC

Office 3K4,
Redwither Business Tower,
Wrexham. LL13 9XT
Tel: 01978 356500
www.blueprintarchitectural.com
© copyright all rights reserved