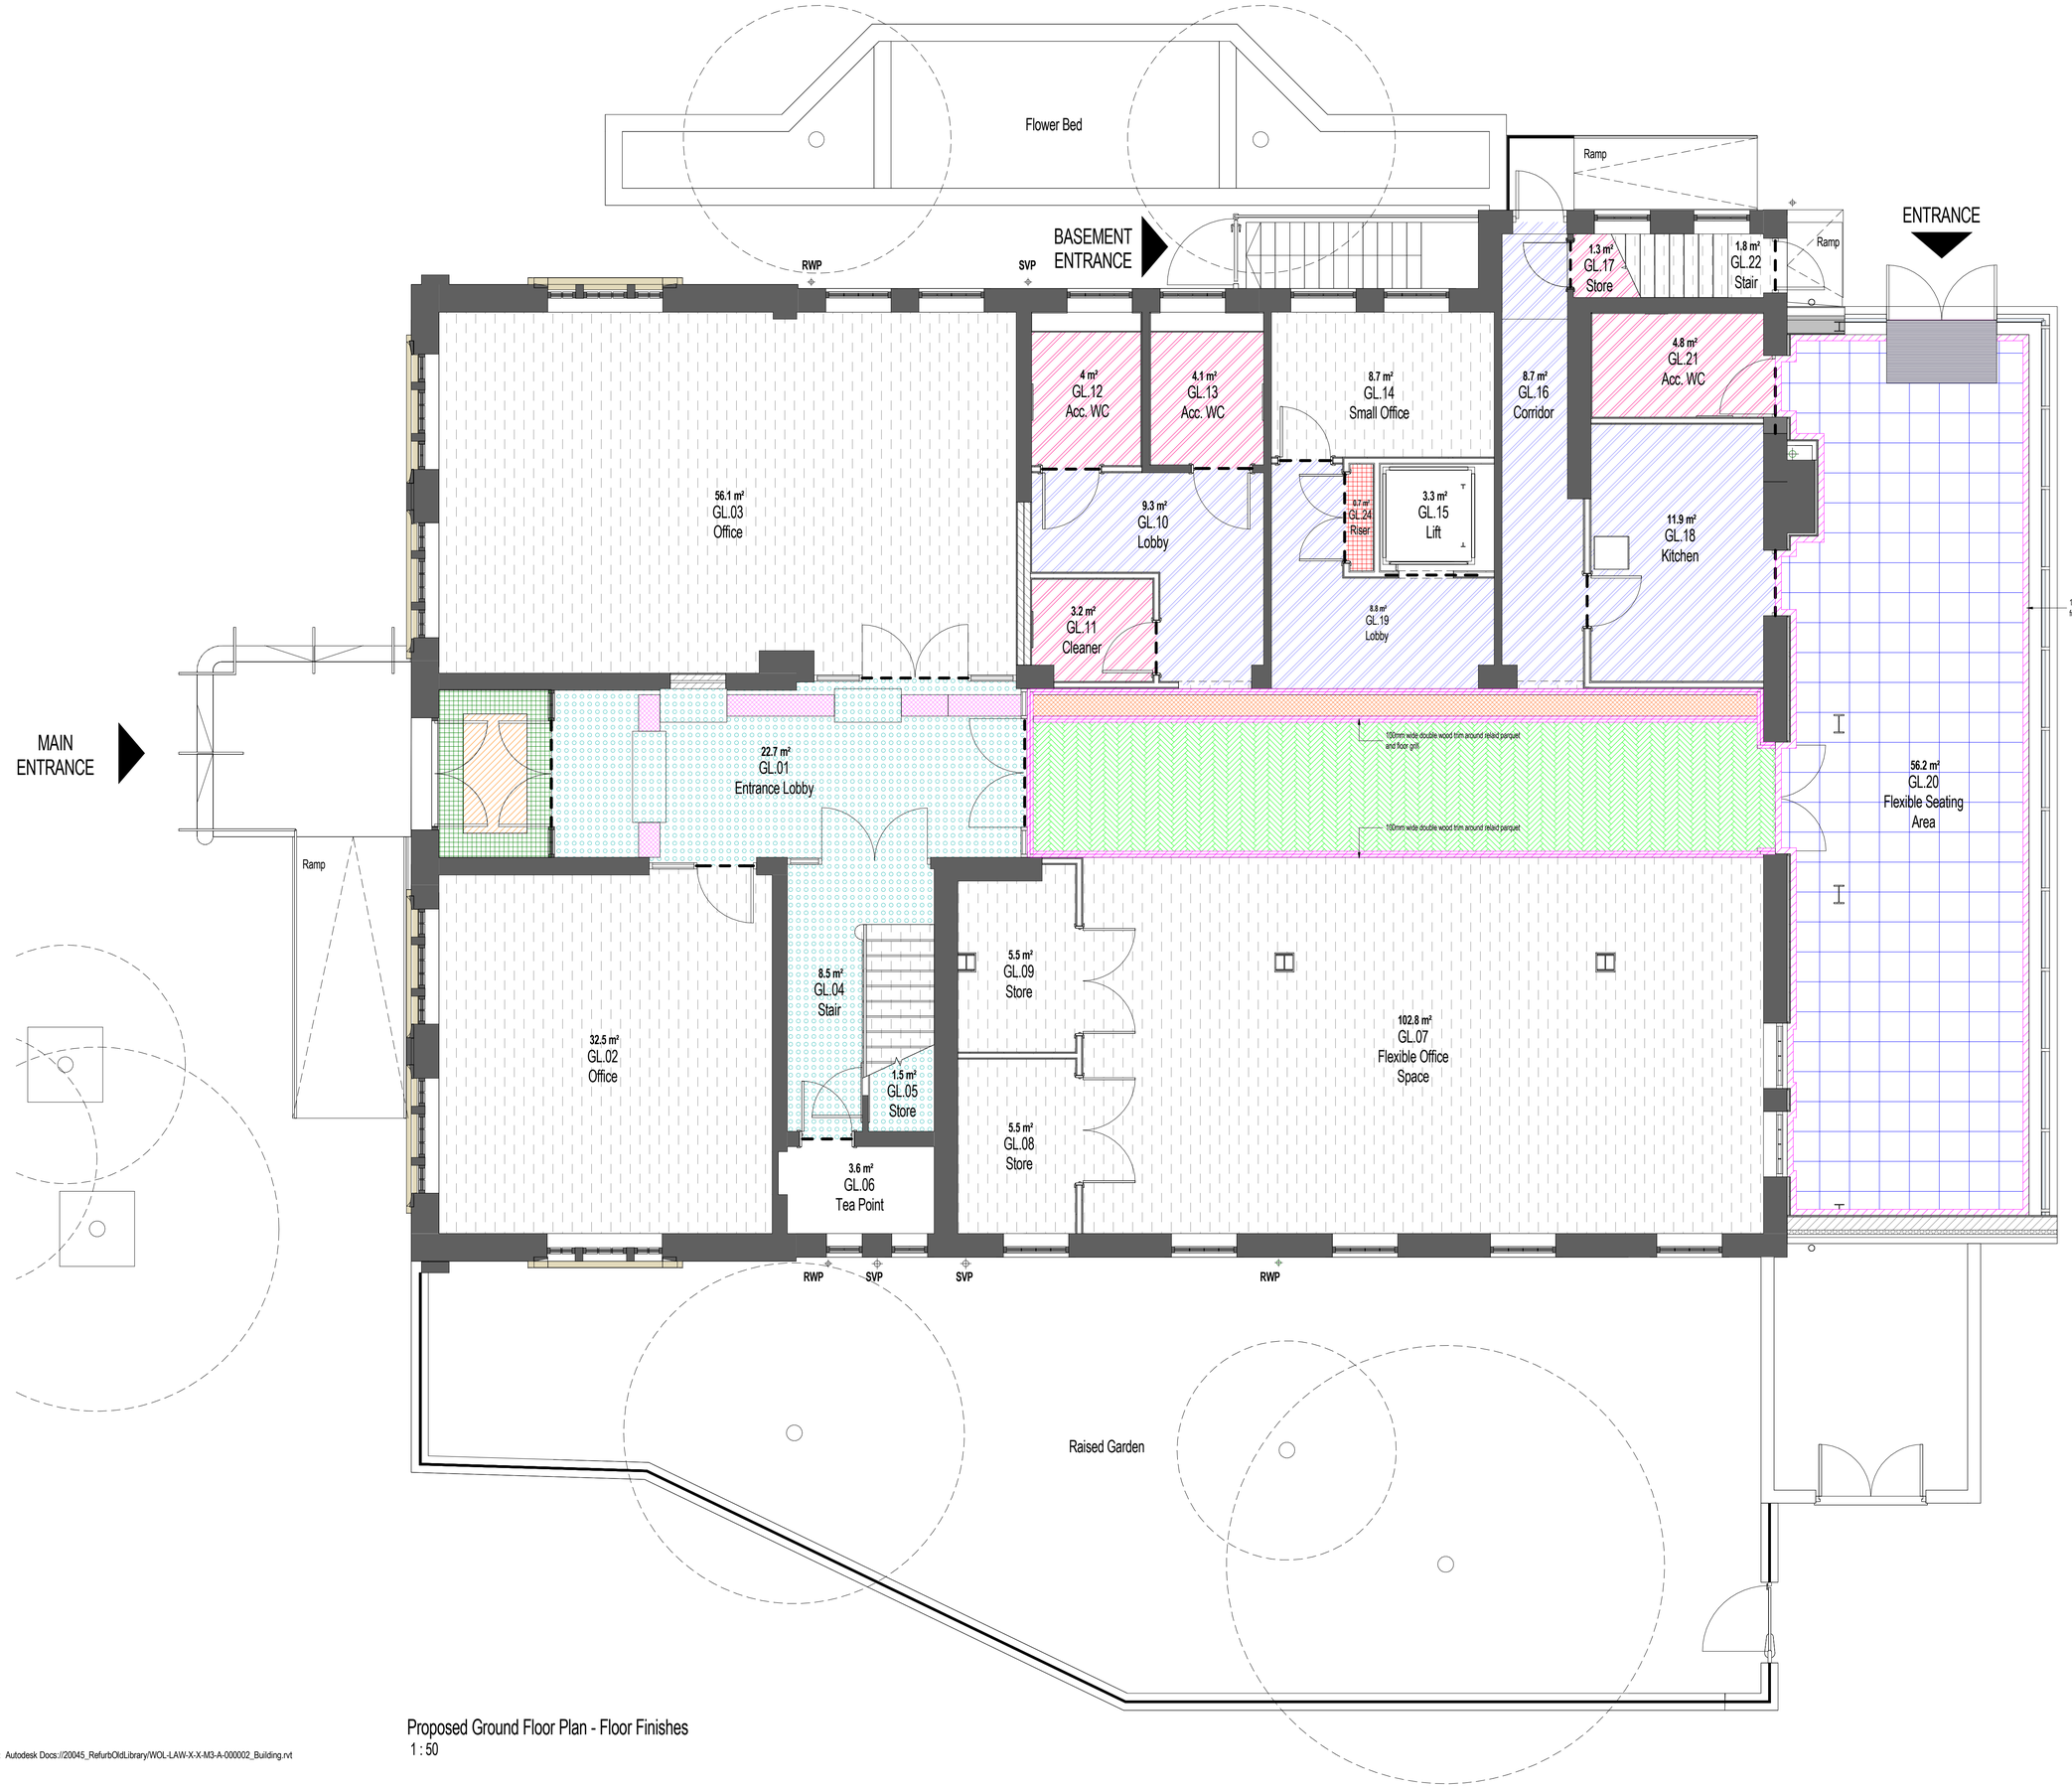


Proposed Ground Floor Plan - Floor Finishes
1 : 50

Print Date: 06/12/2024 17:55:01

File Name: Autodesk Docs://20045_RefurbOldLibrary/WOL-LAW-X-X-M3-A-000002_Building.rvt

Construction (Design and Management) Regulations

Design risk assessments are carried out throughout the design stage of this project in accordance with company procedures and manuals. Where reasonably possible all areas of risk applicable to design and end use of the construction have been identified and then eliminated, mitigated or recorded as a residual risk. Note that general risks of which a competent designer or contractor should be aware are not included. This drawing is to be read in conjunction with the Pre-construction Information and all related documents prepared in accordance with the current Construction (Design and Management) Regulations 2015 and all applicable Health and Safety legislation as currently amended.

FLOOR FINISHES LEGEND

FLOOR TYPE

- **FF.01 - NBS Spec Ss_15_30_17_16**
  Clear water-based acrylic sealer to concrete floors
- **FF.02 - NBS Spec Ss_30_42_32_30**
  Existing tiled floor finish cleaned and repaired / regrouted
- **FF.03 - NBS Spec Ss_30_60_30_26**
  Existing entrance coir matting to be replaced.
- **FF.04 - NBS Spec Ss_30_60_30_26**
  New entrance barrier matting
- **FF.05 - NBS Spec Ss_30_42_90_90**
  Existing terrazzo flooring cleaned and repaired
- **FF.06 - NBS Spec Ss_30_42_72_10**
  Carpet tiles
- **FF.07 - NBS Spec Ss_30_42_72_10 FF.07**
  R10 Wet Area Vinyl
- **FF.08 - NBS Spec Ss_30_42_72_10 FF.08**
  R11 Wet Area Vinyl
- **FF.09 - NBS Spec Ss_30_42_32_40**
  Internal Floor Tiles
- **FF.10 - NBS Spec Ss_30_42_32_40**
  Existing parquet wood block used as floor trim around floors FF.09 and FF.12.
- **FF.11 - NBS Spec Ss_30_20_70_70**
  GRP structural grating
- **FF.12 - NBS Spec Ss_30_42_32_40**
  Use existing parquet flooring, previously stored for re-use, to create new parquet flooring in herringbone pattern. Re-used parquet flooring to be repaired, made good, sanded and re-finished
- **FF.13 - NBS Spec Ss_30_42_32_40**
  Retain existing parquet timber floor in herringbone pattern. All existing parquet to be repaired where required, made good, and sanded and re-finished throughout as per above spec. Carpet to be laid over existing parquet floor.
- **FF.14 - NBS Spec Ss_25_50_45_35**
  Existing cast iron floor grating lifted, made good, cut to fit and relaid
- **FF.15 - NBS Spec Ss_25_50_45_35**
  New cast iron floor grating to best match existing
- Threshold Strip: to transitions between floor finishes

REV	DESCRIPTION | DRAWN BY | CHECKED BY | APPROVED BY	DATE
P02	Updated Stage 4 Issue	06/12/2024
P01	Stage 4 issue | JT | CB | CB	12/11/2024
P00	Stage 3 Issue | RE | RE | CB	04/09/2024

RIBA PLAN OF WORK WORKSTAGE	LEVEL OF MODEL DEFINITION (LoD)
Stage 4 - Technical Design	LoD 3 - Approximate Model
PURPOSE OF ISSUE - SUITABLE FOR ...	STATUS or SUITABILITY
Tender	NA - Not Applicable

lawray architects

CARDIFF 029 2052 8140
LONDON 0207 138 3560
WREXHAM 01978 357 887
www.lawray.co.uk

CLIENT
Wrexham County Borough Council

PROJECT TITLE
Wrexham Old Library

DRAWING TITLE
Proposed Ground Floor Finishes Plan

PROJECT No 20045
SCALE @ A1 As indicated

DRAWING No (BS1192:2007 +AC:2010 & BS EN ISO19650) WOL-LAW-X-G00-DR-**A-400002**
REVISION **P02**

DRAWING No: 1192: Project - Originator - Volume - Level - Type - Role - Number; 19650: Project - Originator - Functional - Spatial - Form - Discipline - Number; Breakdown: Breakdown

DO NOT SCALE

Any discrepancy or query concerning this drawing should be referred to the Architect
Copyright © LAWRAY LIMITED
Registered Office: Greenmeadow Springs, 1 Cae Gwyrdd, Tongwynlais, CARDIFF CF15 7AB
Reg.Co. No. 2724178, VAT Reg. No. 134 2146 06