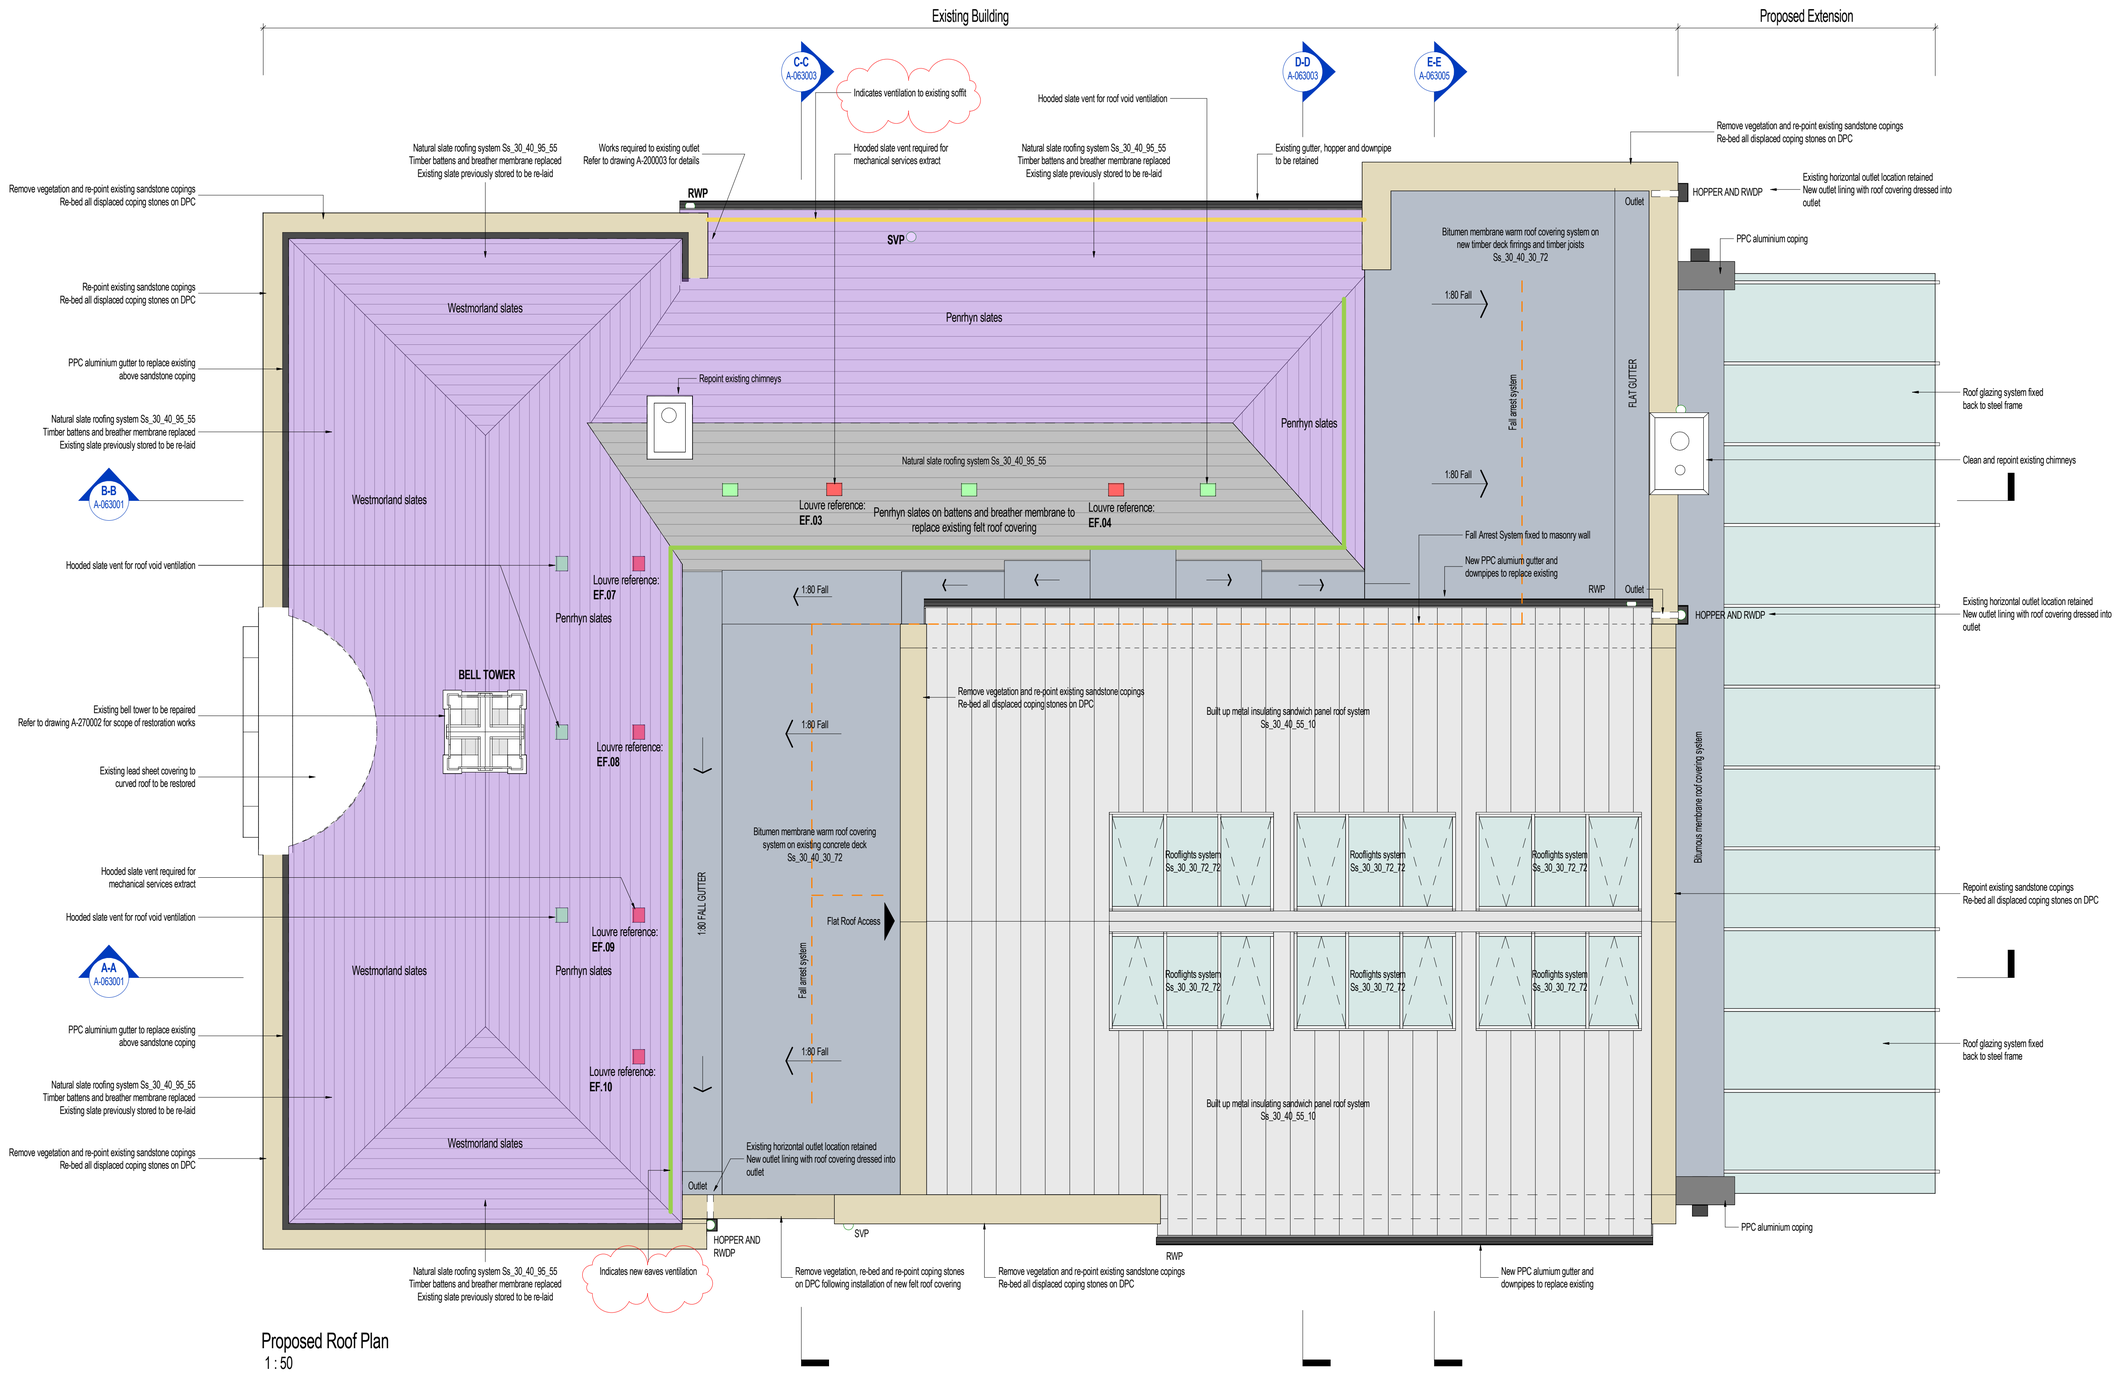


Proposed Roof Plan
1 : 50

Construction (Design and Management) Regulations

Design risk assessments are carried out throughout the design stage of this project in accordance with company procedures and manuals. Where reasonably possible all areas of risk applicable to design and end use of the construction have been identified and then eliminated, mitigated or recorded as a residual risk. Note that general risks of which a competent designer or contractor should be aware are not included. This drawing is to be read in conjunction with the Pre-construction Information and all related documents prepared in accordance with the current Construction (Design and Management) Regulations 2015 and all applicable Health and Safety legislation as currently amended.

ROOF REPLACEMENT LEGEND

- Timber battens and breather membrane replaced. Existing slate previously stored to be re-laid
- New bituminous felt roof covering to replace existing
- New powder coated aluminium standing-seam built up roof system to replace existing
- New roof slates on treated timber battens on breather membrane to replace existing felt roof covering
- New metal framed aluminium heritage double glazed rooflights to replace existing
- Hooded slate roof vent required for roof void ventilation
- Hooded slate roof vent required for mechanical services extract
- Repoint existing sandstone copings

NOTE: Refer to A-270 series drawings for proposed roof details

REV	DESCRIPTION	DRAWN BY	CHECKED BY	APPROVED BY	DATE
P04	Updated Stage 4 Issue				06/12/2024
P03	Stage 4 issue	JT	CB	CB	12/11/2024
P02	Stage 3 Issue	RE	RE	CB	04/09/2024
P01	Draft Stage 3 Issue	AJ	CB	MWR	09/08/2024
P00	Initial input and issue	AJ	CB	MWR	23/07/2024

RIBA PLAN OF WORK WORKSTAGE	LEVEL OF MODEL DEFINITION (LoD)
Stage 4 - Technical Design	LoD 3 - Approximate Model
PURPOSE OF ISSUE - SUITABLE FOR ...	STATUS or SUITABILITY
Tender	NA - Not Applicable

lawray architects

CARDIFF 029 2052 8140
LONDON 0207 138 3560
WREXHAM 01978 357 887
www.lawray.co.uk

CLIENT
Wrexham County Borough Council

PROJECT TITLE
Wrexham Old Library

DRAWING TITLE
Proposed Roof Plan

PROJECT No 20045

SCALE @ A1 As indicated

DRAWING No (BS-1192:2007 +A2:2018) & BS EN ISO19650: 1192: Project - Originator - Volume - Level - Type - Role - Number 19650: Project - Originator - Functional - Spatial - Form - Discipline - Number. Breakdown Breakdown: WOL-LAW-X-R01-DR-**A-061005**

REVISION **P04**

DO NOT SCALE

Any discrepancy or query concerning this drawing should be referred to the Architect

Copyright © **LAWRAY LIMITED**

Registered Office: Greenmeadow Springs, 1 Cae Gwyrdd, Tongwynlais, CARDIFF CF15 7AB
Reg. Co. No. 2724178, VAT Reg. No. 134 2146 06

Print Date: 06/12/2024 18:07:20

File Name: Autodesk Docs://20045_RefurbOldLibrary/WOL-LAW-X-X-M3-A-000002_Building.rvt