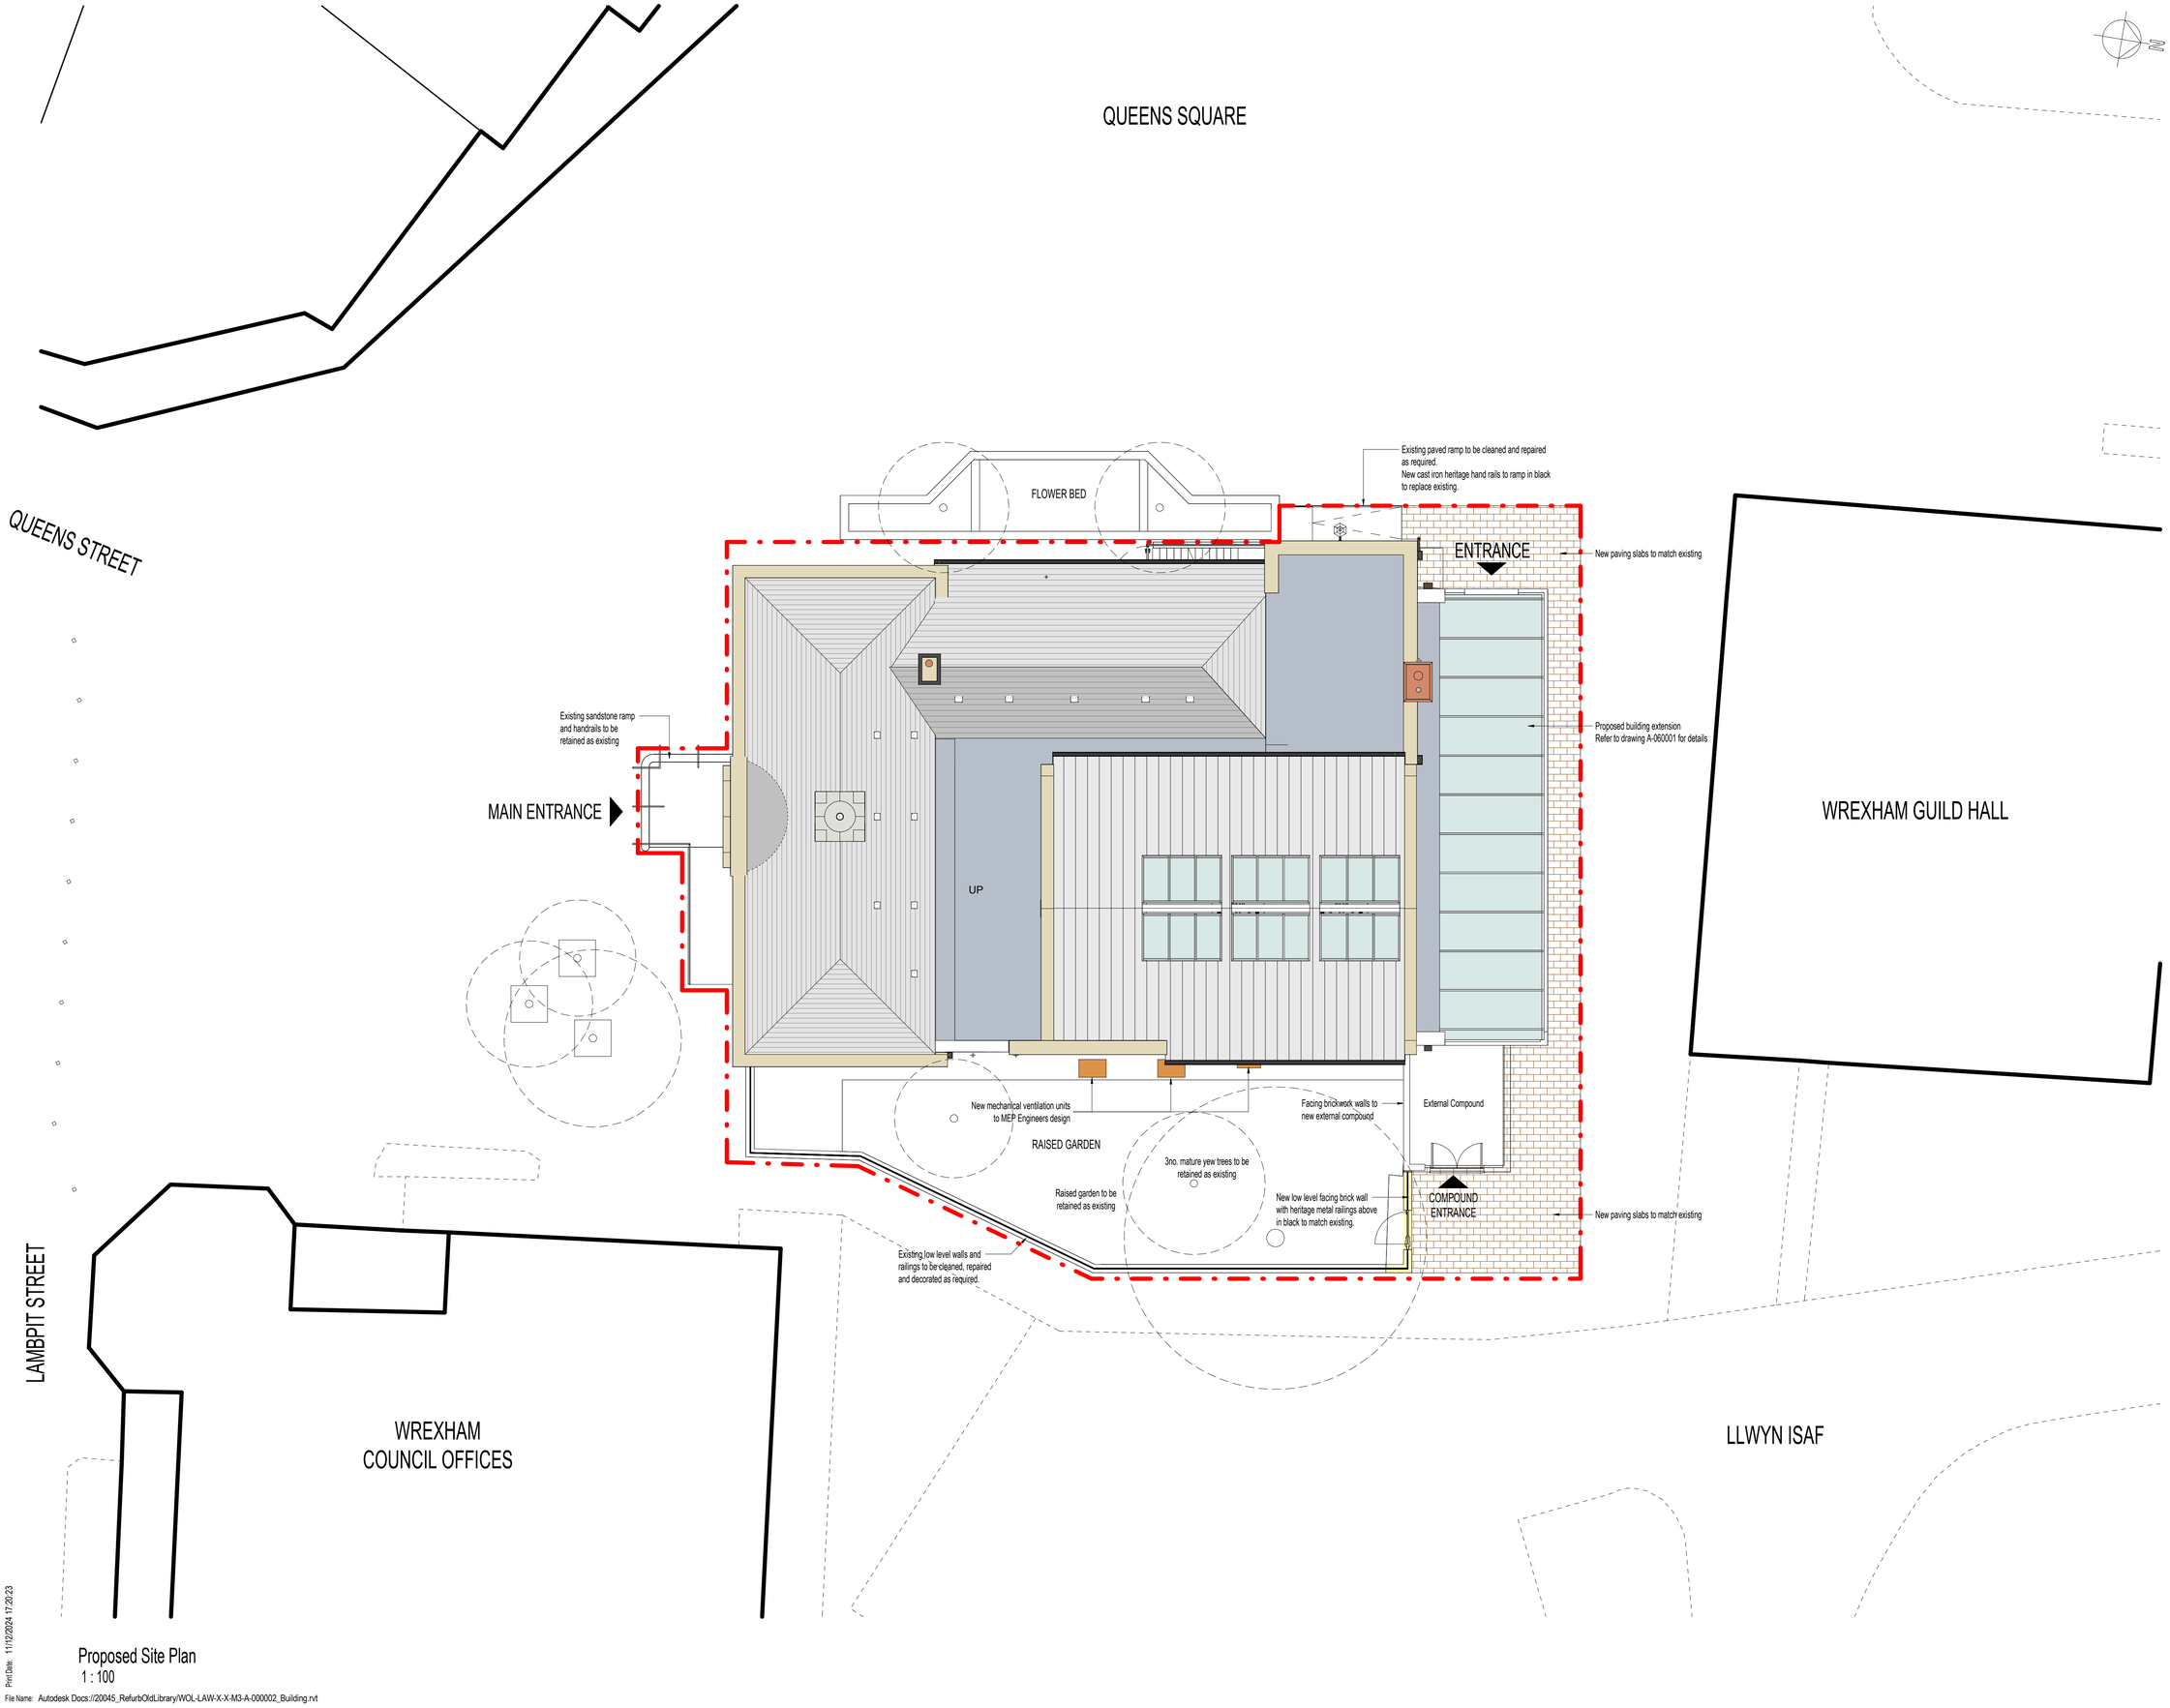


Proposed Site Plan
1 : 100

Print Date: 11/12/2024 17:20:23

File Name: Autodesk Docs://20045_RefurbOldLibrary/WOL-LAW-X-X-M3-A-000002_Building.rvt

Construction (Design and Management) Regulations

Design risk assessments are carried out throughout the design stage of this project in accordance with company procedures and manuals. Where reasonably possible all areas of risk applicable to design and end use of the construction have been identified and then eliminated, mitigated or recorded as a residual risk. Note that general risks of which a competent designer or contractor should be aware are not included. This drawing is to be read in conjunction with the Pre-construction Information and all related documents prepared in accordance with the current Construction (Design and Management) Regulations 2015 and all applicable Health and Safety legislation as currently amended.

LEGEND

- Site Boundary
- New paving slabs to match existing
- Approximate location of mechanical ventilation units

REV	DESCRIPTION	DRAWN BY	CHECKED BY	APPROVED BY	DATE
P04	Position of existing trees outlined on plan				11/12/2024
P03	Stage 4 issue	JT	CB	CB	12/11/2024
P02	Stage 3 Issue	RE	RE	CB	04/09/2024
P01	Draft Stage 3 Issue	AJ	CB	MWR	09/08/2024
P00	Initial input and issue	AJ	CB	MWR	23/07/2024

RIBA PLAN OF WORK WORKSTAGE	LEVEL OF MODEL DEFINITION (LoD)
Stage 4 - Technical Design	LoD 3 - Approximate Model

PURPOSE OF ISSUE - SUITABLE FOR ..	STATUS or SUITABILITY
Tender	NA - Not Applicable

lawray architects

CARDIFF 029 2052 8140
LONDON 0207 138 3560
WREXHAM 01978 357 887
www.lawray.co.uk

CLIENT
Wrexham County Borough Council

PROJECT TITLE
Wrexham Old Library

DRAWING TITLE
Proposed Site Plan

PROJECT No
20045

SCALE @ A1
1 : 100

DRAWING No
BS-1192:2007 +A2:2016) & BS EN ISO19650

1192: Project - Originator - Volume - Level - Type - Role - Number
19650 Project - Originator - Functional - Spatial - Form - Discipline - Number
Breakdown Breakdown

WOL-LAW-X-X-DR-**A-069001**

REVISION
P04

DO NOT SCALE

Any discrepancy or query concerning this drawing should be referred to the Architect

Copyright © **LAWRAY LIMITED**
Registered Office: Greenmeadow Springs, 1 Cae Gwyrdd, Tongwynlais, CARDIFF CF15 7AB
Reg. Co. No. 2724178, VAT Reg. No. 134 2146 06