



East Elevation

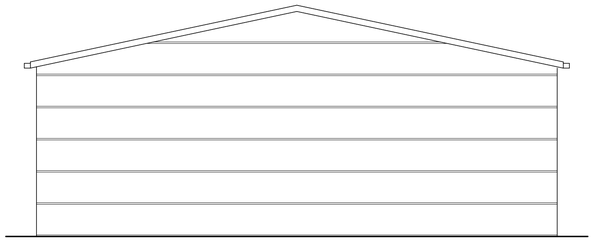


South Elevation

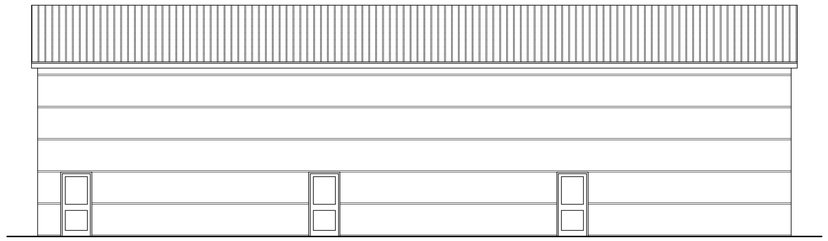


West Elevation

Elevations Scale 1:100

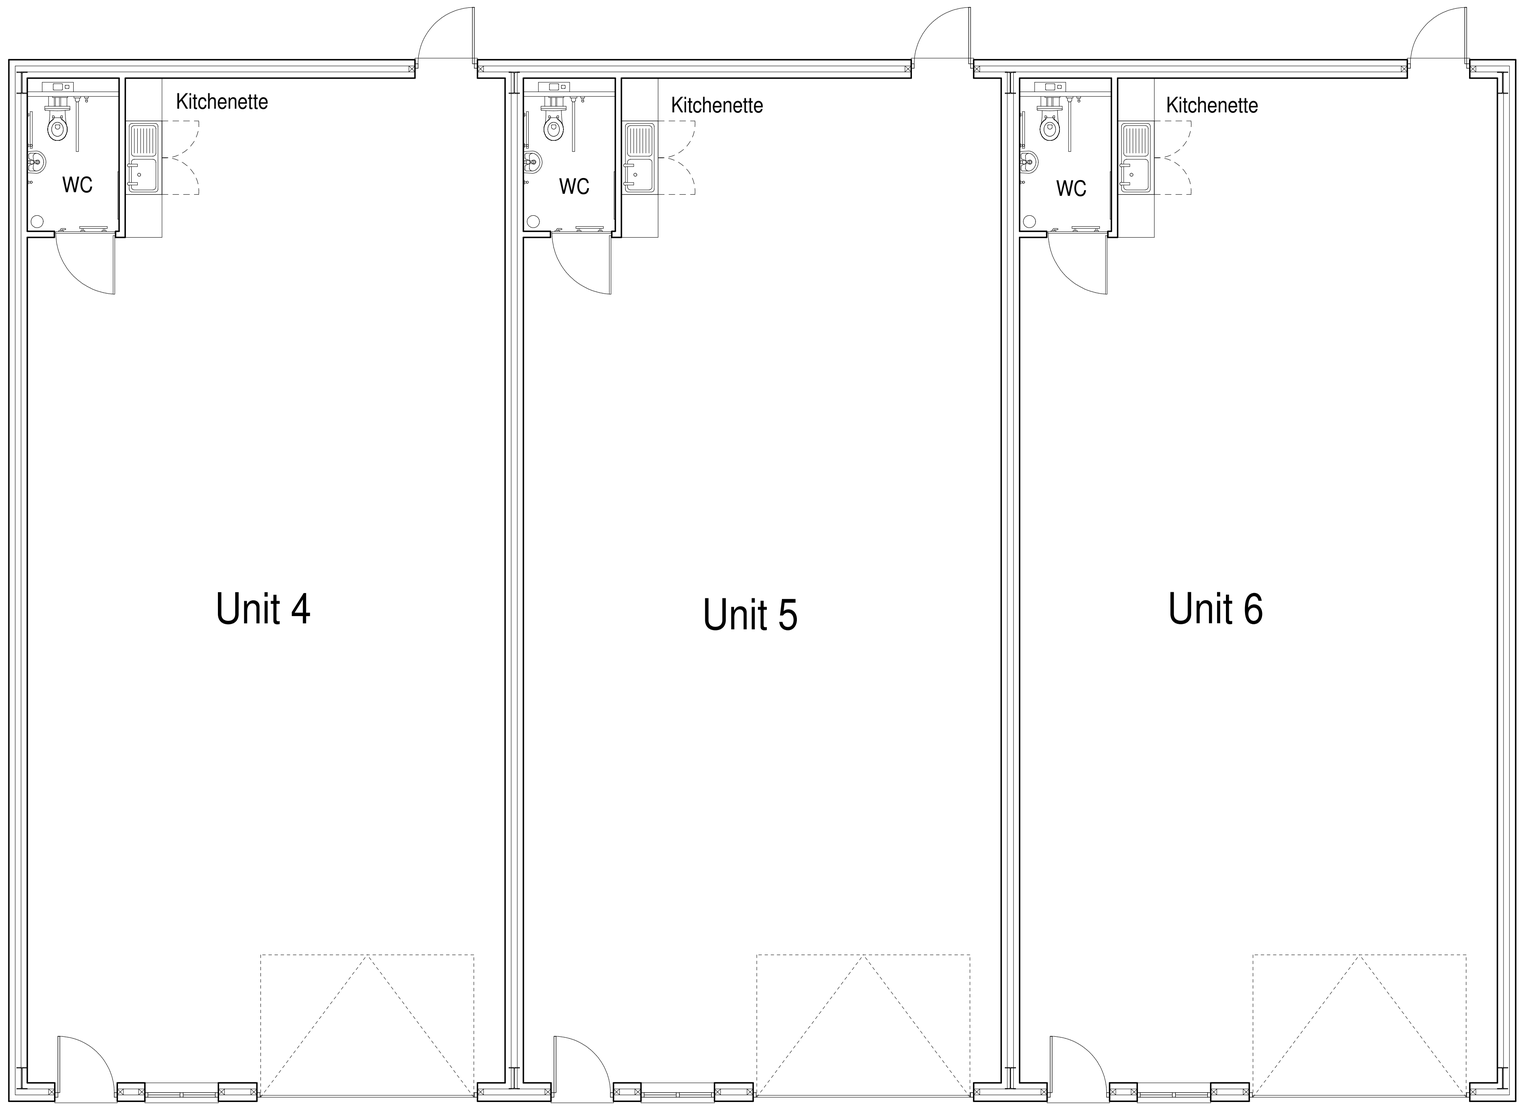

Floor Plan

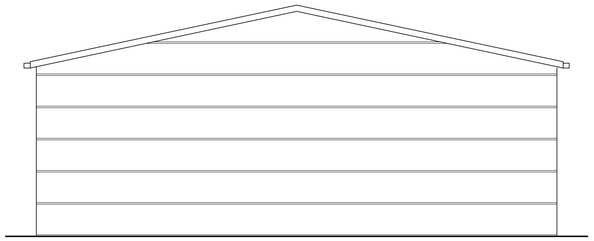

North Elevation

Revision:
A Dimensions added. 21/04/22

Sean Caddick Architectural
13 Belvidere Walk
Shrewsbury
SY2 5LT
email: seancaddick@live.co.uk
Tel: 07971 166529

Client:
Cartefi GO Ltd

Project:
Commercial Development
Wynnstay Park
Ruabon
Wrexham

Drawing title:
Approved Floor Plan and Elevations
Units 4 - 6

Scale:
1:50 @ A1

Date:
November 2021

Drawing number:
21/2210/05

Revision:
A