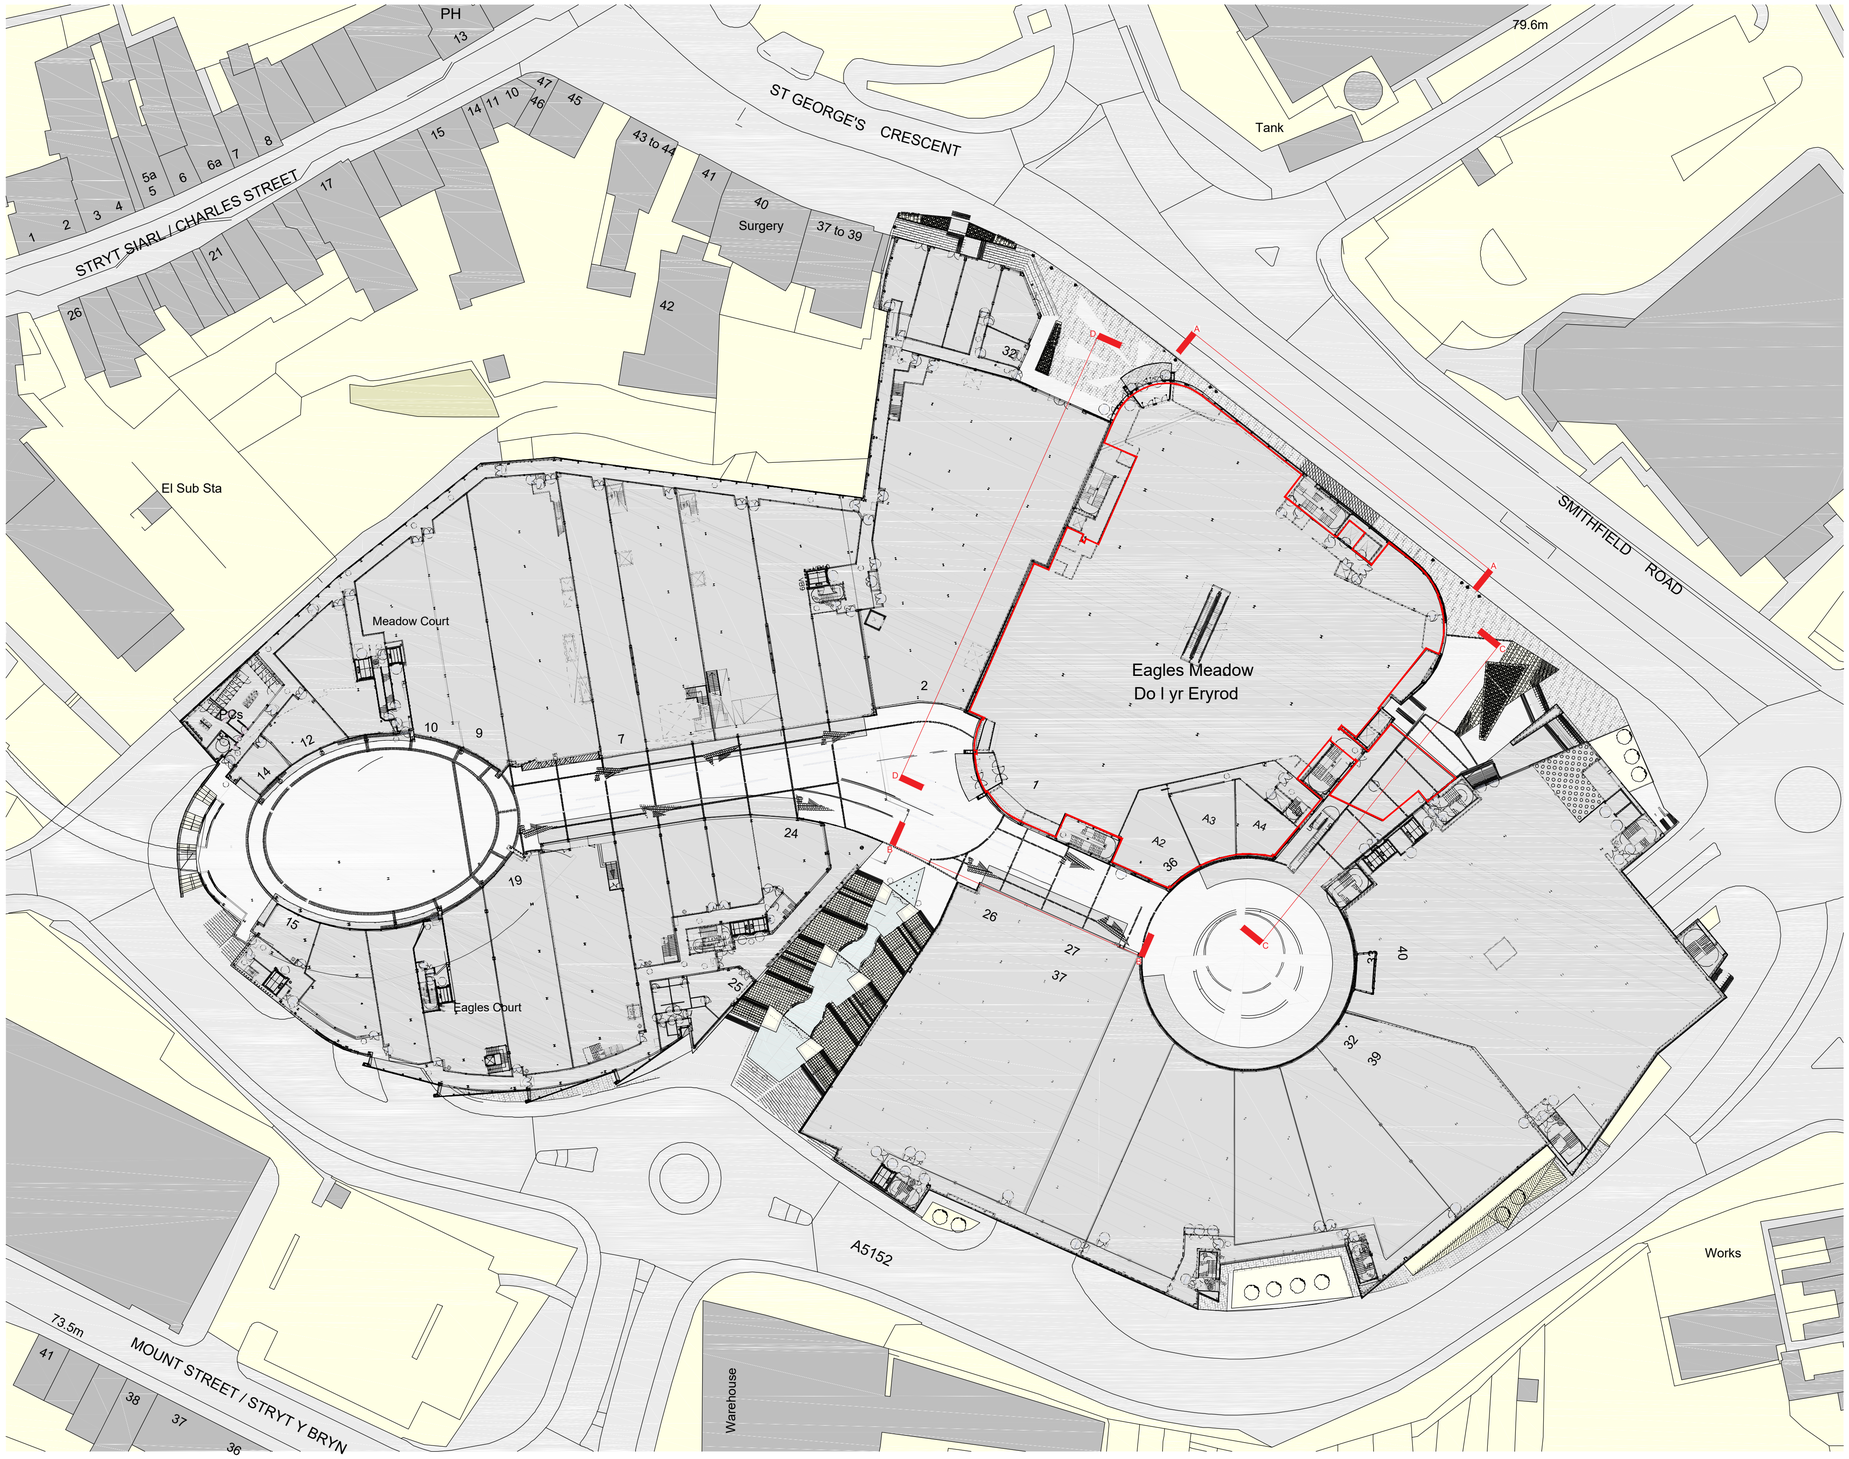


Ordnance Survey, (c) Crown Copyright 2022. All rights reserved. Licence number 100022432

Existing Site Plan

Scale 1:500 @ A1

NOTE

This drawing is to read in conjunction with all other Architects drawings and all Structural Engineers drawings details and calculations.

It is the contractors responsibility to check all dimensions prior to fabrication or construction, any discrepancies to be reported to the Architect.

NORTH

PROPOSED JUMP INC DEMISE

0m 5m 10m 15m 20m 25m 30m 35m 40m 45m 50m

KIRKMAN
ARCHITECTS

PO BOX 929
ALTRINCHAM, CHESHIRE
WA15 5QL
TEL: 07974 254060
WWW.KIRKMANARCHITECTS.CO.UK

Project

PROPOSED JUMP INC
UNITS A1 & B8, MEADOWS WALK SHOPPING CENTRE, WREXHAM
LL13 8DG

Drawing

EXISTING SITE PLAN

Date DECEMBER 2024 Drawn By CM Scale 1:500 @ A1

Drawing Status	Drawing No.	Rev No.
PLANNING	1655-21	-