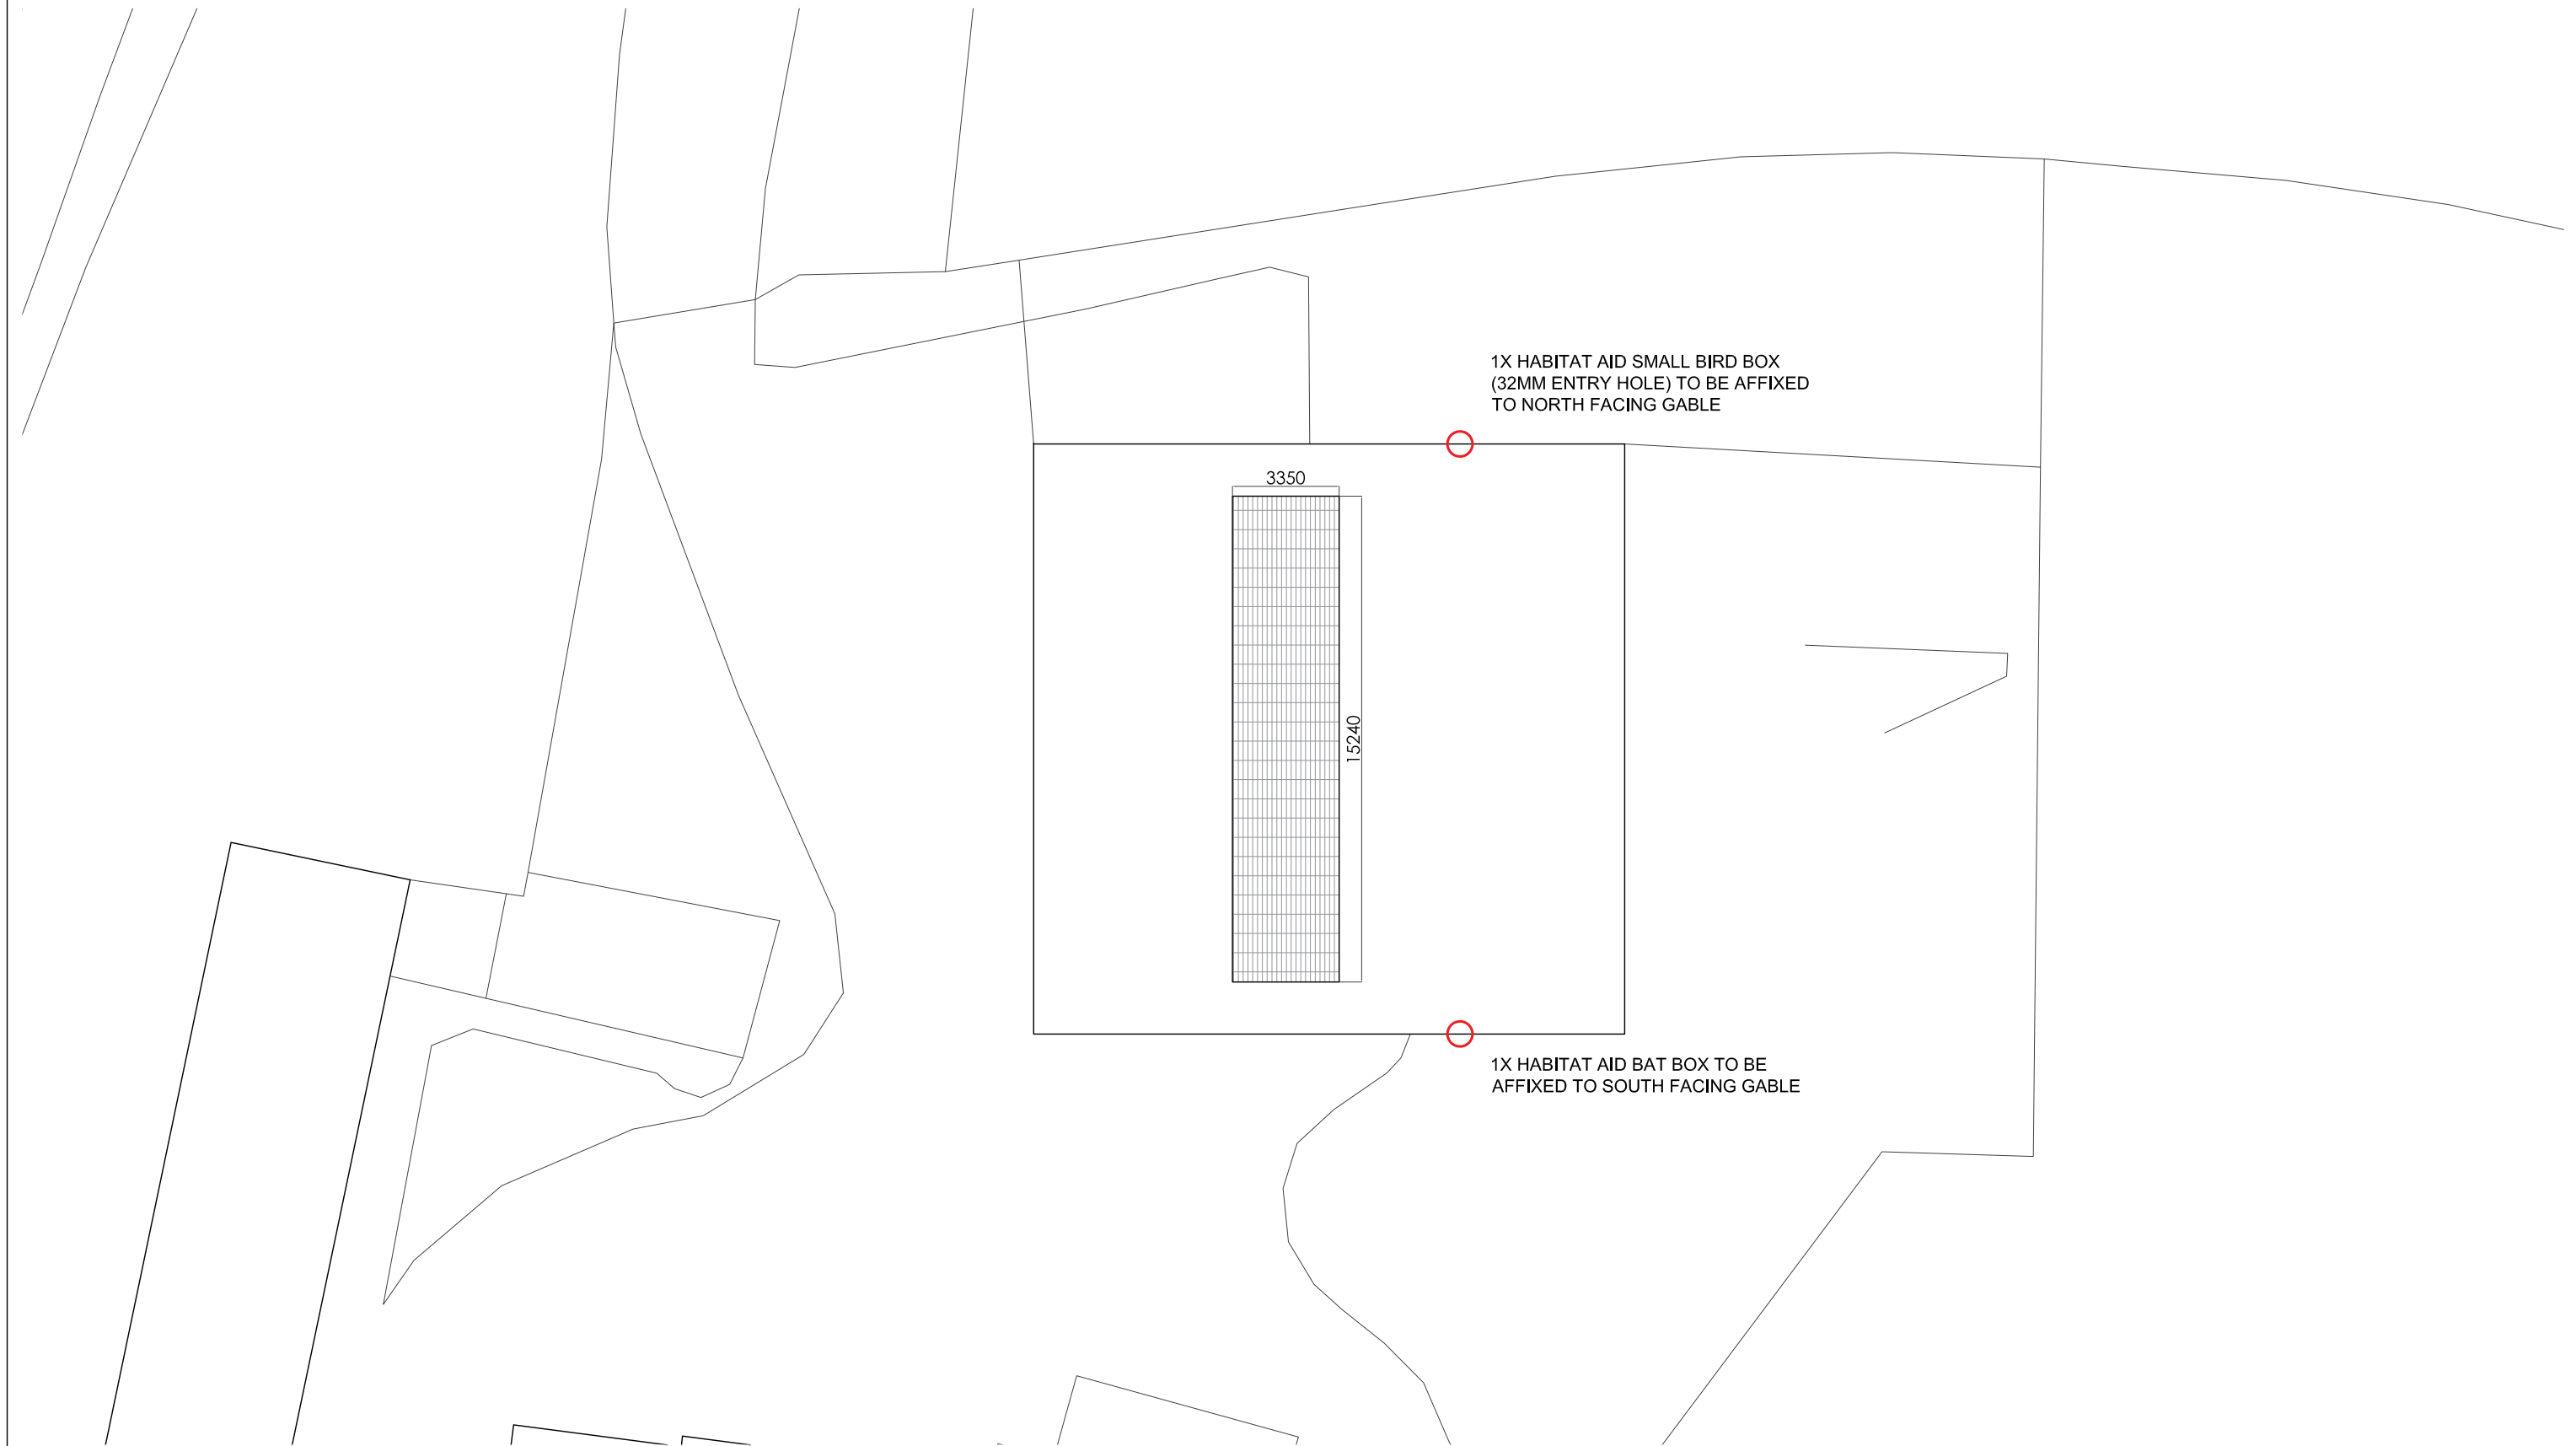


PROPOSED SITE PLAN

N

TŶ ARCHITECTURE
CYF

Project	PROPOSED NEW SLURRY TANK **-PLANNING DRAWINGS**
Address	TY GWYN, ALLT TY GWYN, RHOSLLANNERCHRUGOG, WREXHAM, LL14 1EL
Client	MR DEWI DAVIES
Scale	SCALE 1:200 @ A3 **Drawing:-** TY/1615/PL03

Tŷ Architecture
@tyarchitecture20
info@tyarchitecture.co.uk
15A Clwyd Street
Ruthin
Denbighshire
LL15 1HF
www.tyarchitecture.co.uk
01824 702 444