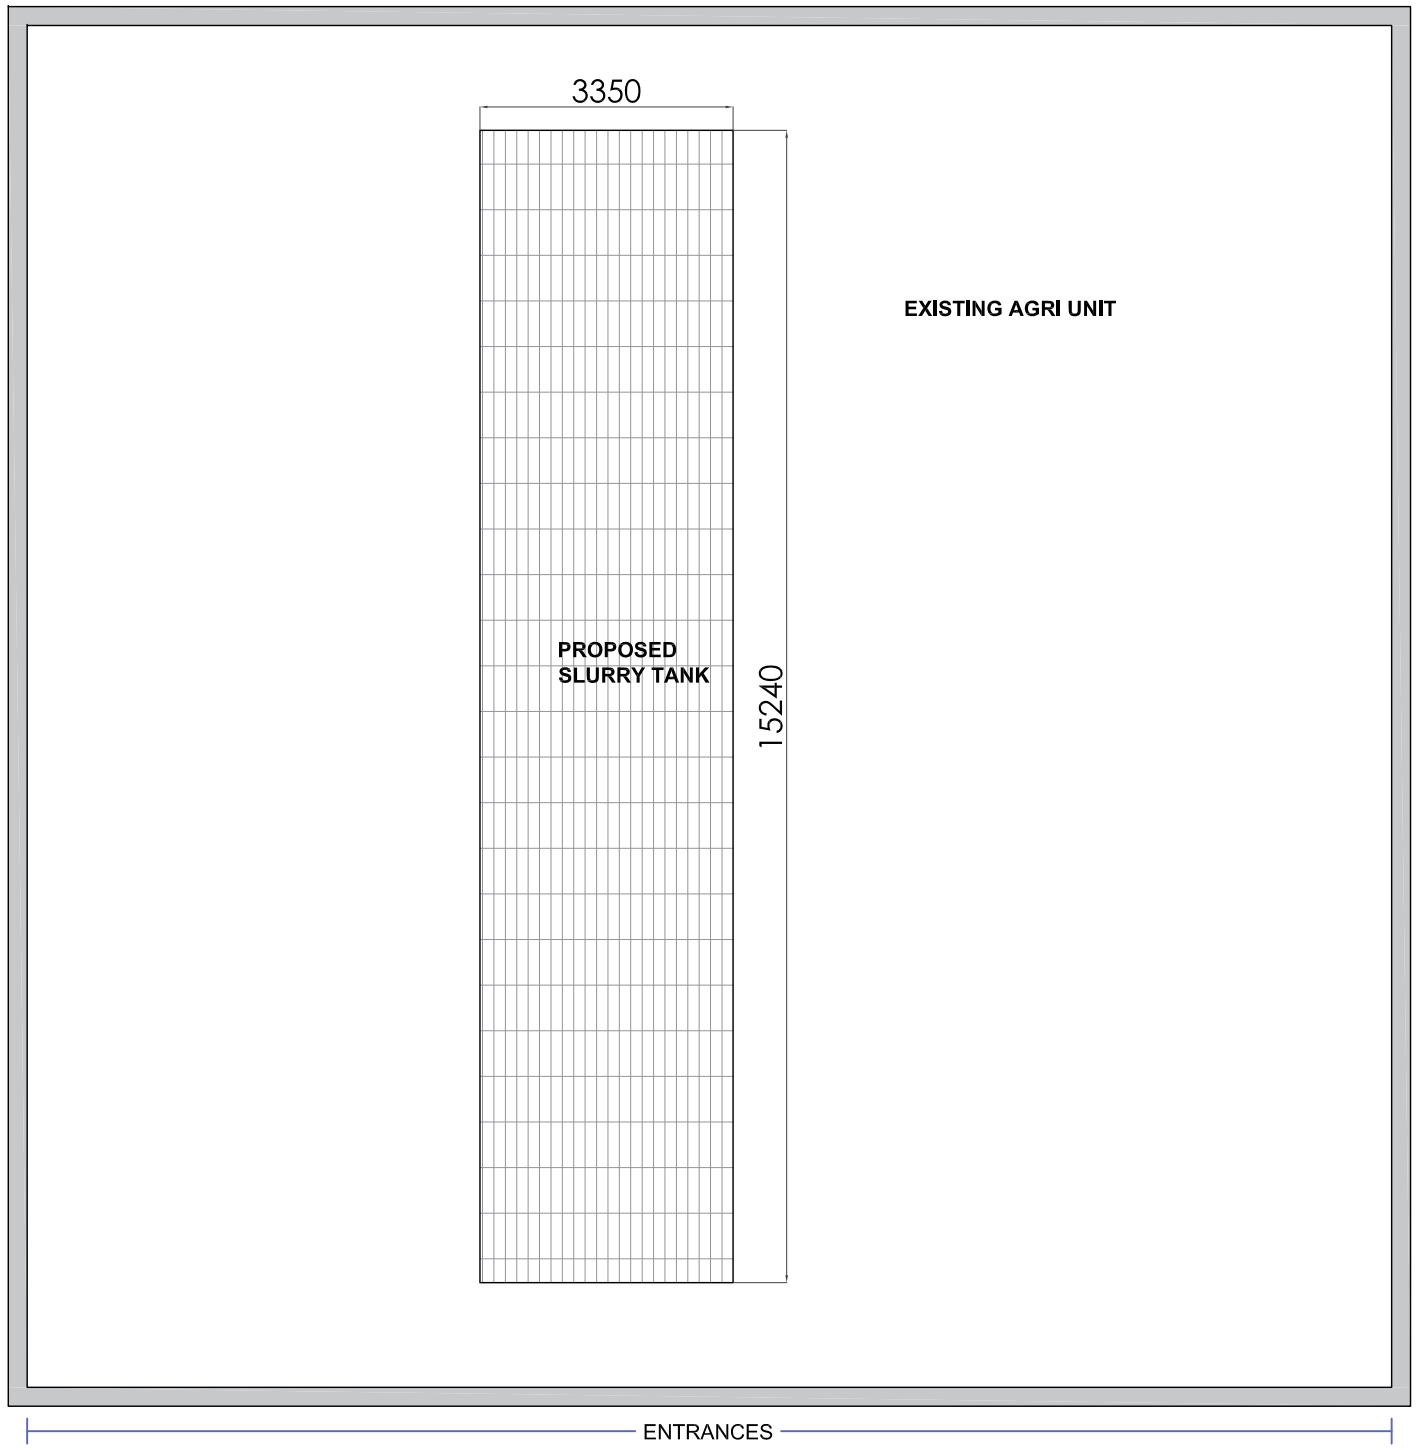


PROPOSED FLOOR PLAN

N

TŶ ARCHITECTURE
CYF

Project PROPOSED NEW SLURRY TANK
-PLANNING DRAWINGS

Address TY GWYN, ALLT TY GWYN, RHOSLLANNERCHRUGOG, WREXHAM, LL14 1EL

Client MR DEWI DAVIES

Scale SCALE 1:100 @ A3 **Drawing:-** TY/1615/PL01

Tŷ Architecture
@tyarchitecture20
info@tyarchitecture.co.uk
35A Clwyd Street
Ruthin
Denbighshire
LL15 1HF
www.tyarchitecture.co.uk
01824 702 444