
PROPOSED INDUSTRIAL BUILDING

N

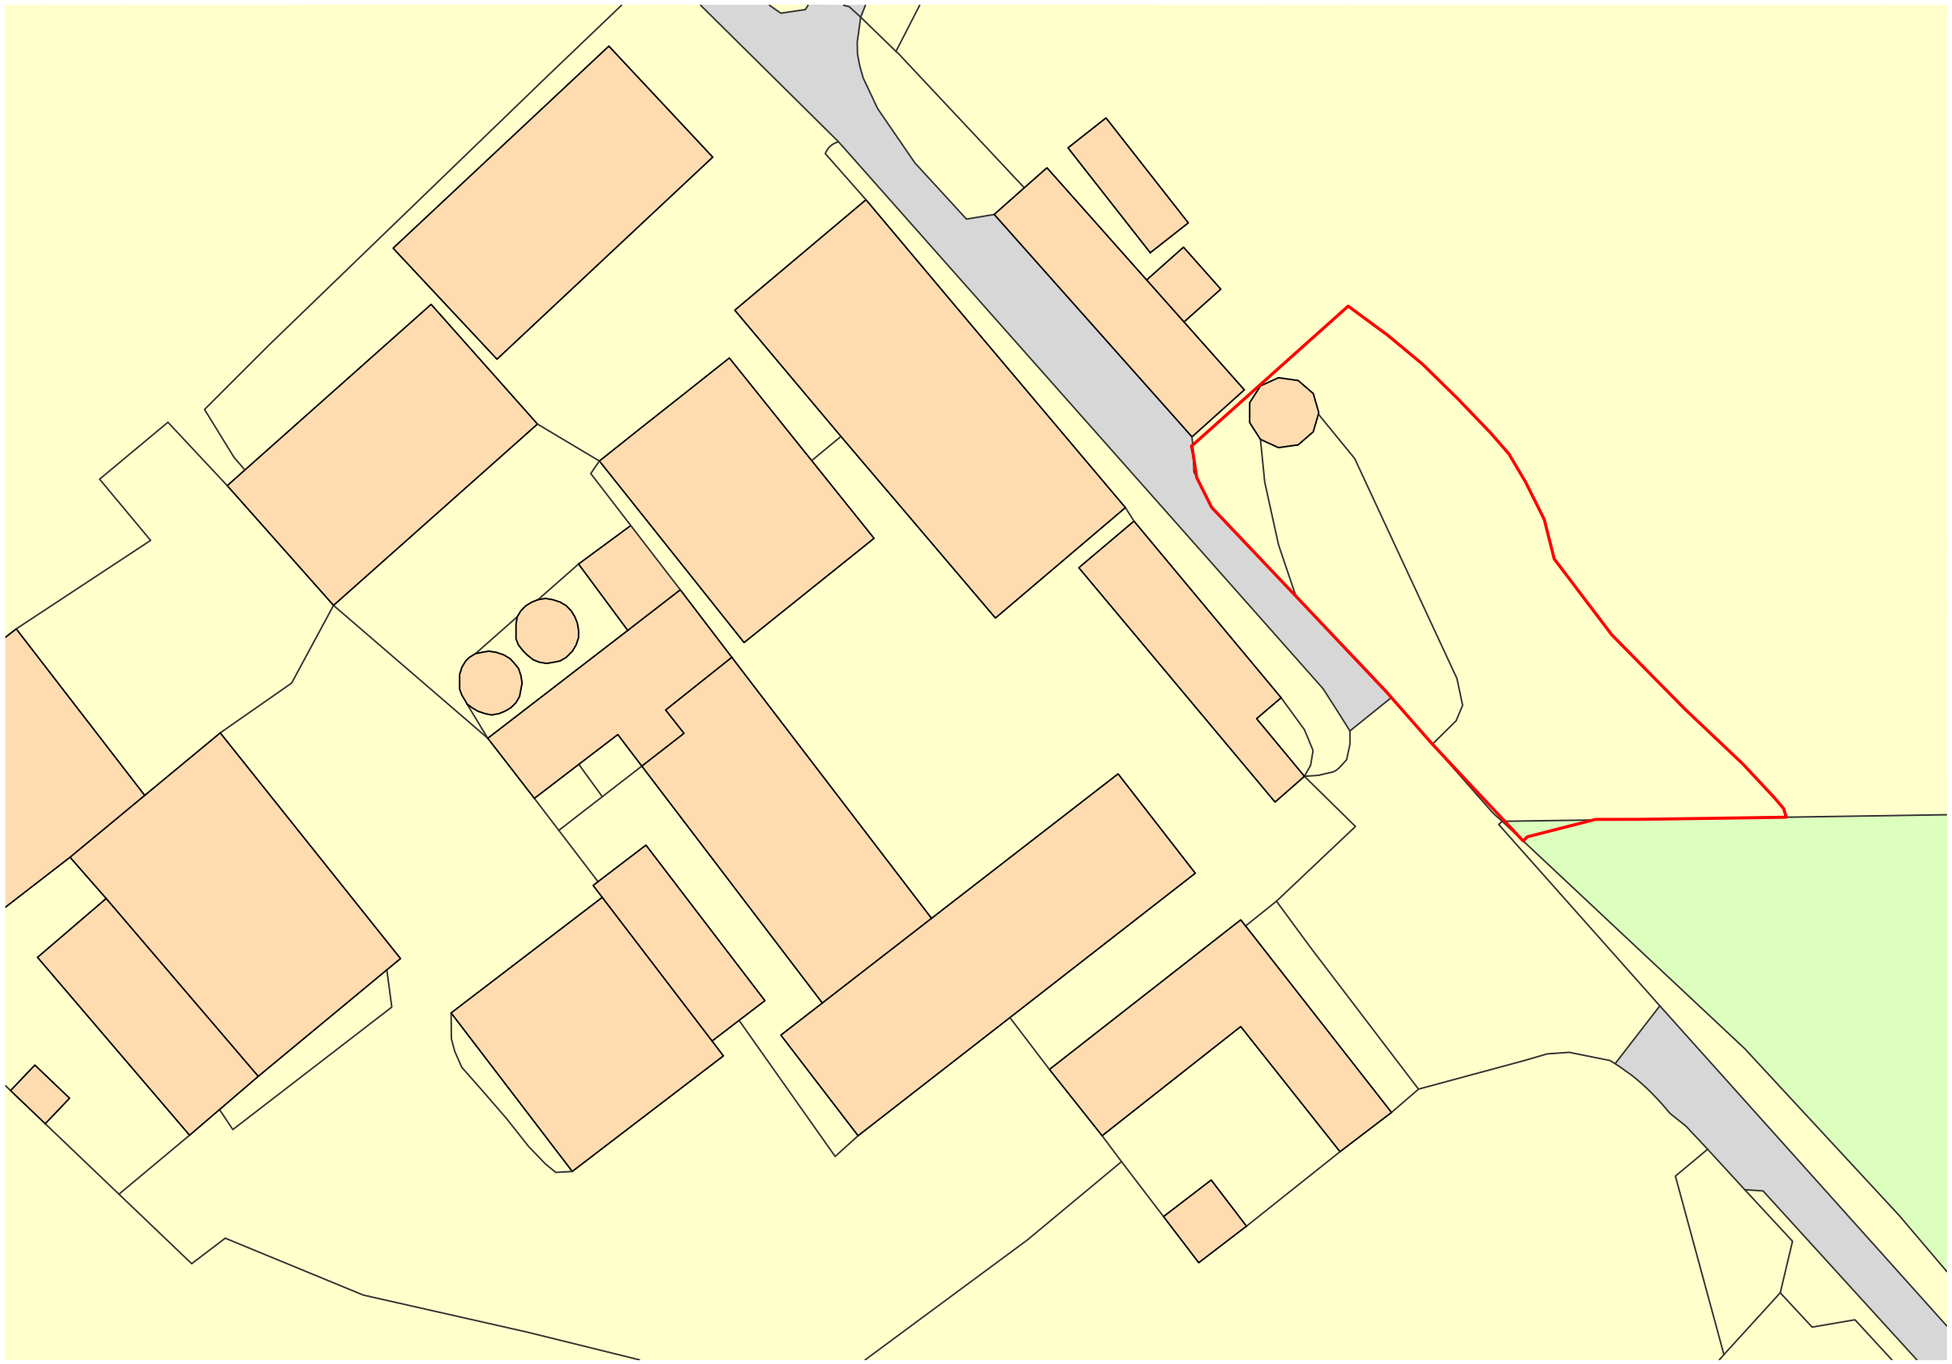

1 EXISTING SITE PLAN

A - 27 MAR. 24 - FIRST ISSUE

InSite ARCHITECTURE

11A LOWER BRIDGE ST.
CHESTER
CH1 1RS

t. 01244 573282

mail@insitearchitecture.co.uk

BRYN-Y-PYS HOME FARM , LL13 0HG

PROPOSED INDUSTRIAL BUILDING

EXISTING BLOCK PLAN

SCALE 1:500 @ A3

revision: A

dwg : ISA 511 E 01

WARNING: DO NOT SCALE FROM PRINTS - WORK FROM FIGURED DIMENSIONS ONLY

THIS DRAWING REMAINS THE LEGAL PROPERTY OF INSITE ARCHITECTURE AND UNAUTHORISED USE OR REPRODUCTION OF IT (EITHER PHYSICALLY OR DIGITALLY), OR ANY USE OF IT FOR STATUTORY APPLICATIONS IS EXPRESSLY FORBIDDEN WITHOUT PRIOR CONSENT. ALL DRAWINGS ARE SUBJECT TO COPYWRIGHT LAW.