

© KBArchitectureDesignStudio

REV	DESCRIPTION	DATE DRAWN
-		

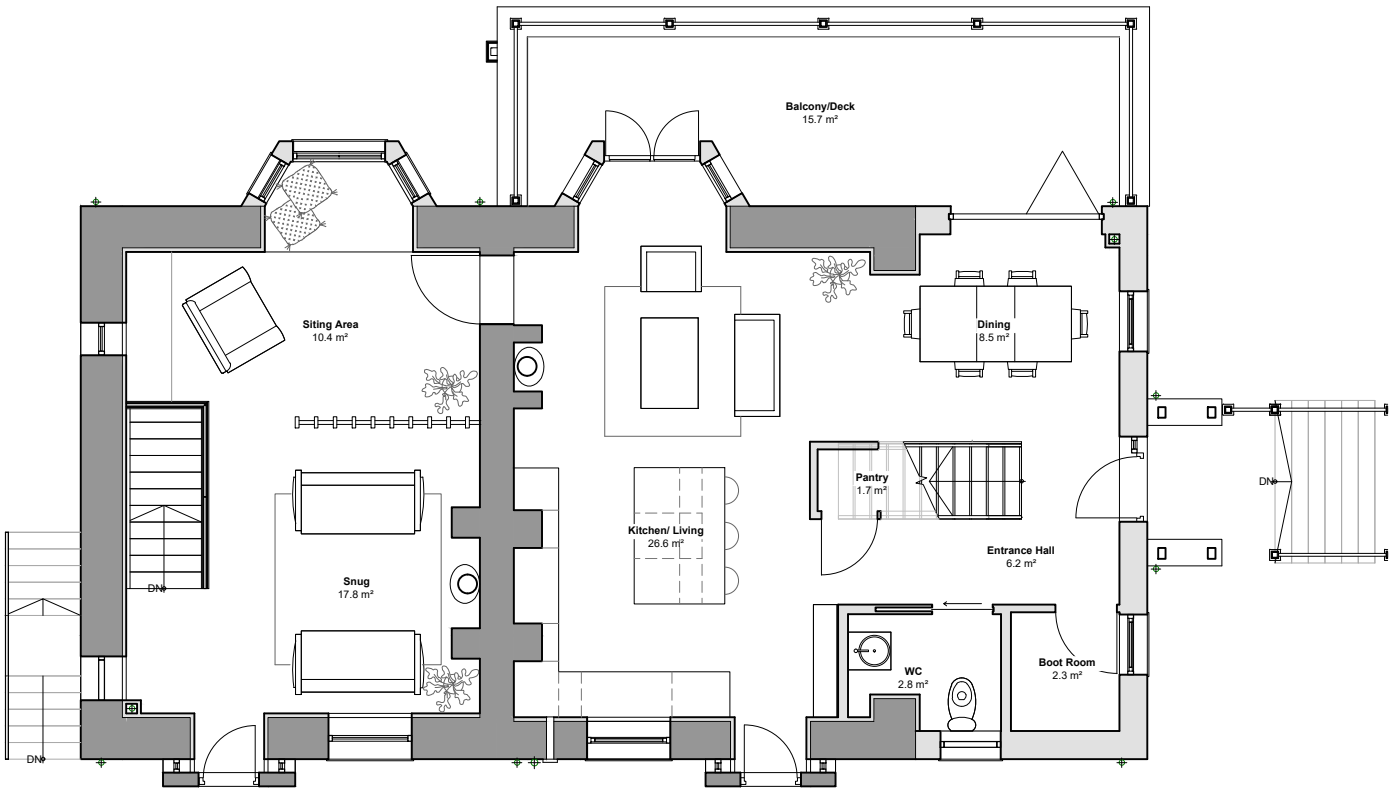

PROPOSED GROUND FLOOR PLAN

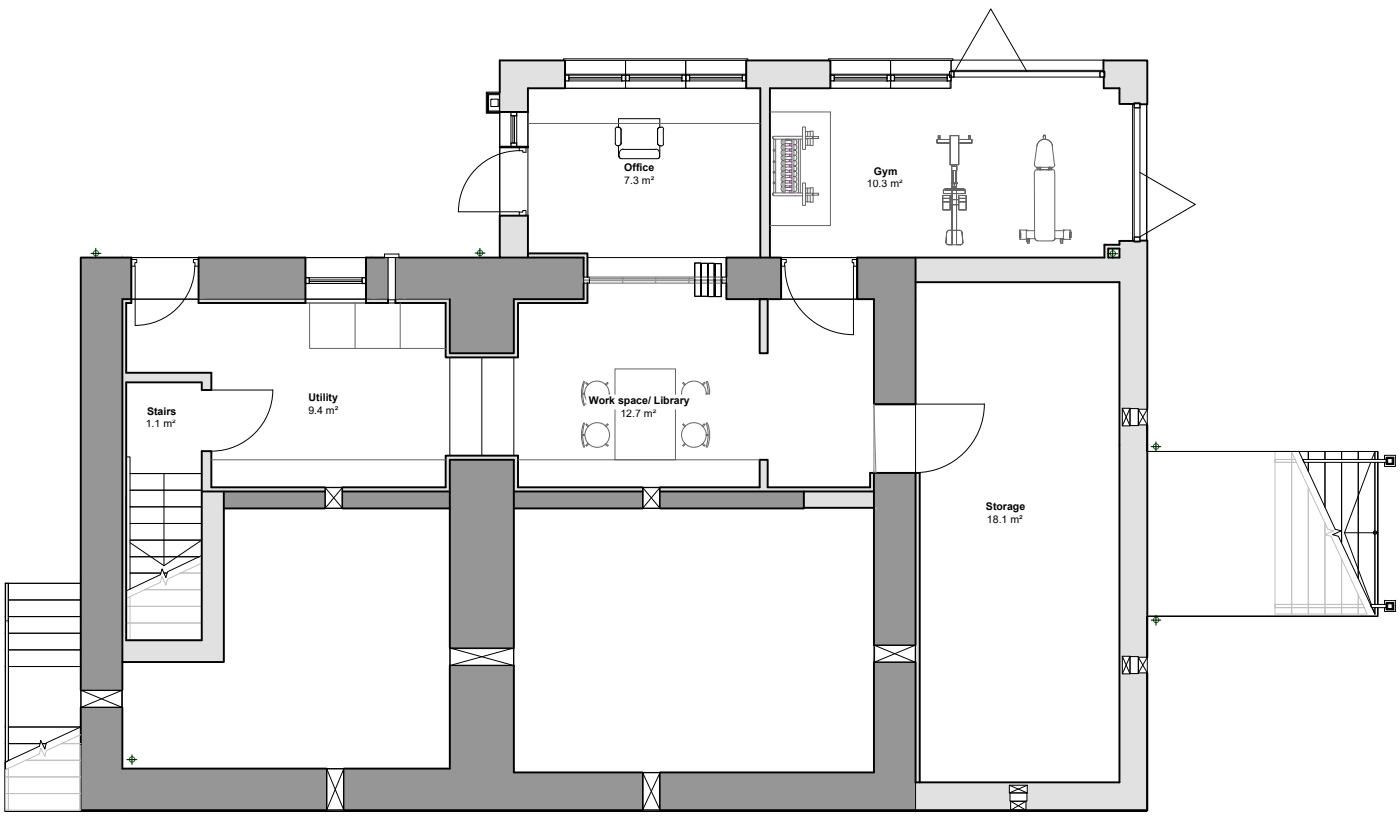

PROPOSED LOWER GROUND FLOOR PLAN

0 1 2 3 4m

SCALE BAR 1:100

FRONDEG, NANTYR ROAD,
GLYN CEIRIOG, LL20 7NW

FIONA GRANT

PROPOSED GROUND FLOOR & LOWER FLOOR PLAN

KBArchitectureDesignStudio
49 Blundell Street
Liverpool
L1 0AN
T: 07534528192

DWG: 24012 (PL) 100
DATE: 01.12.2024
SCALE: 1:100 @ A3 DRAWN: KB