
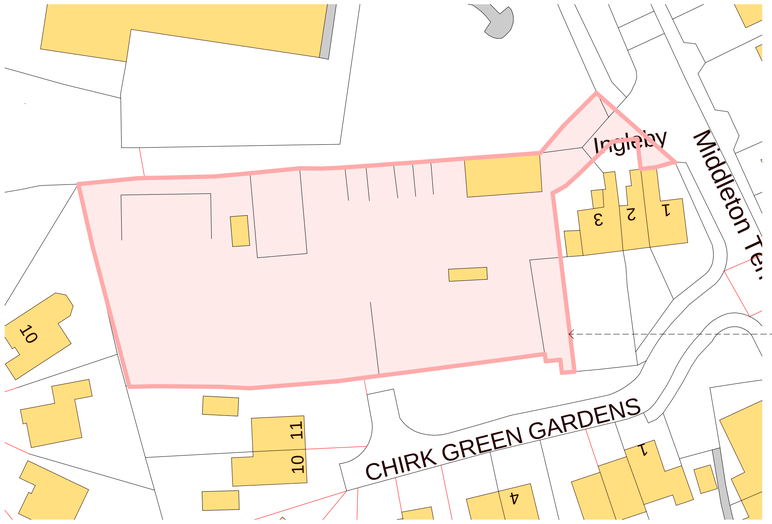


Existing Block Plan
1 : 500

Site and boundary indicated thus

North

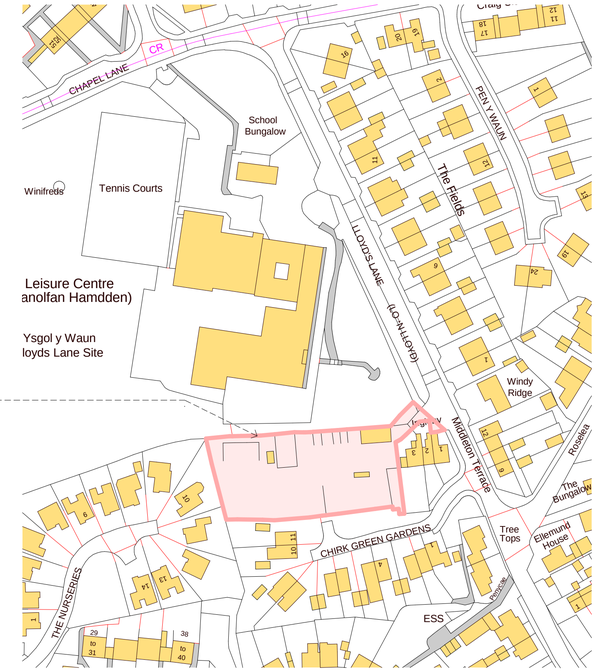

Existing Location Plan
1 : 1250

Ordanance Survey, (c) Crown Copyright 2023. All rights reserved Licence number 100022432

Existing trees indicated thus - refer to Tree Solution Schedule

PMS01
329400.188mE
338286.510mN
106.923mH

PMS02
329389.441mE
338278.232mN
106.857mH

PMS03
329360.429mE
338269.838mN
105.338mH

PMS04
329330.114mE
338261.901mN
105.223mH

DJ01
329412.751mE
338254.196mN
107.971mH

DJ02
329378.399mE
338238.201mN
107.373mH

BOUNDARY LINES AS MARKED OUT BY CLIENT

DENSE FOLIAGE RESTRICTING ACCESS TO BOUNDARY

STEEL POST

MIX OF CONCRETE AND TARMAC

TARMAC

CONCRETE

GRASS

HEIGHT=1.9

LEAN-TO

WINDOW TOP 108.75
WINDOW BOTTOM 107.75

BOTTOM OF WINDOW 107.70m
TOP OF WINDOW 108.71m

TOP OF WINDOW 112.23
BOTTOM OF WINDOW 111.53

TOP OF WINDOW 111.90
BOTTOM OF WINDOW 110.40

SW=CHIRK GREEN GARDENS / GERDDI MAES Y WAUN

Existing Site Plan as surveyed by PM Surveys
1 : 200

The Contractor is responsible for checking all dimensions - any discrepancy to be brought to the attention of the client before proceeding with the work.

Where an item is covered by drawings of different scales, the larger scale drawing takes precedence.

Do not scale drawings - measured dimensions to be worked in all cases.

Revisions:
19th Nov 2024 - Site Plan extended

BH ARCHITECTS LTD.
Barden • Queen Street • Treuddyn • Near Mold • Flintshire • CH7 4LU
Company Number 9280139
tel. 07970 771547 email. bharch@hotmail.com

site address
Former Coalyard • Off Lloyds Lane • Chirk • Near Wrexham • LL14 5PU

project
Proposed Residential Development

description & scale
Existing Location, Block and Site Plans
Scale as shown when printed at A1

date	project number	drawing number	revision
Jan. 2024	22/208	EL/01	D