




PROPOSED FRONT ELEVATION
SCALE 1:100

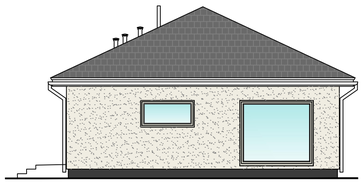


PROPOSED SIDE ELEVATION
SCALE 1:100

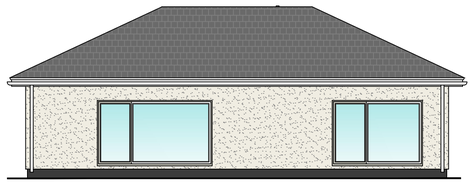

PROPOSED REAR ELEVATION
SCALE 1:100

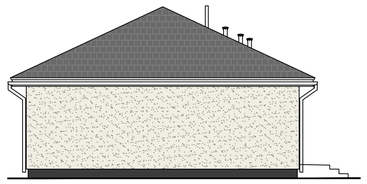


PROPOSED SIDE ELEVATION
SCALE 1:100

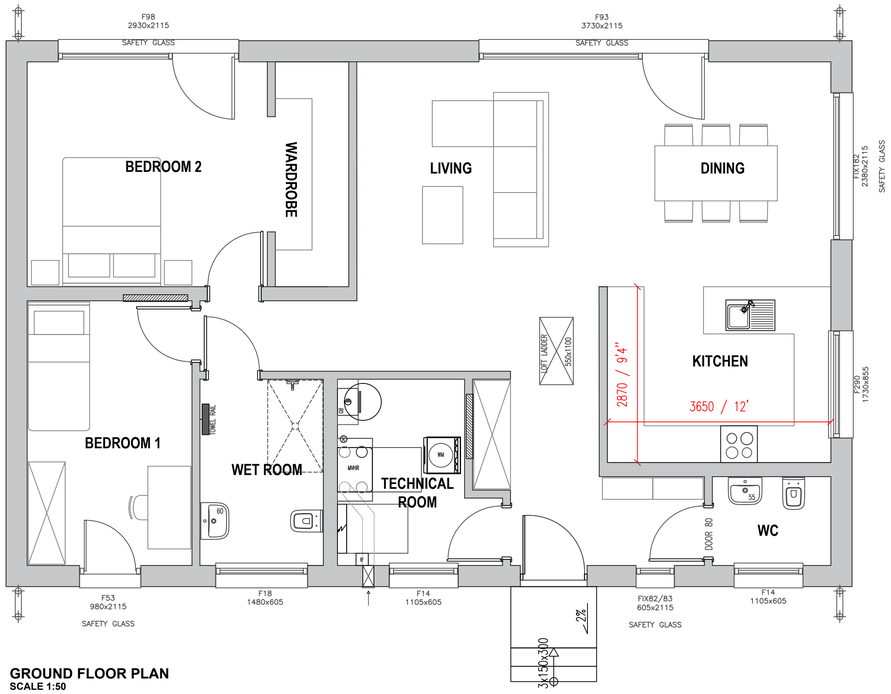

GROUND FLOOR PLAN
SCALE 1:50

0 1 2 3 4 5m

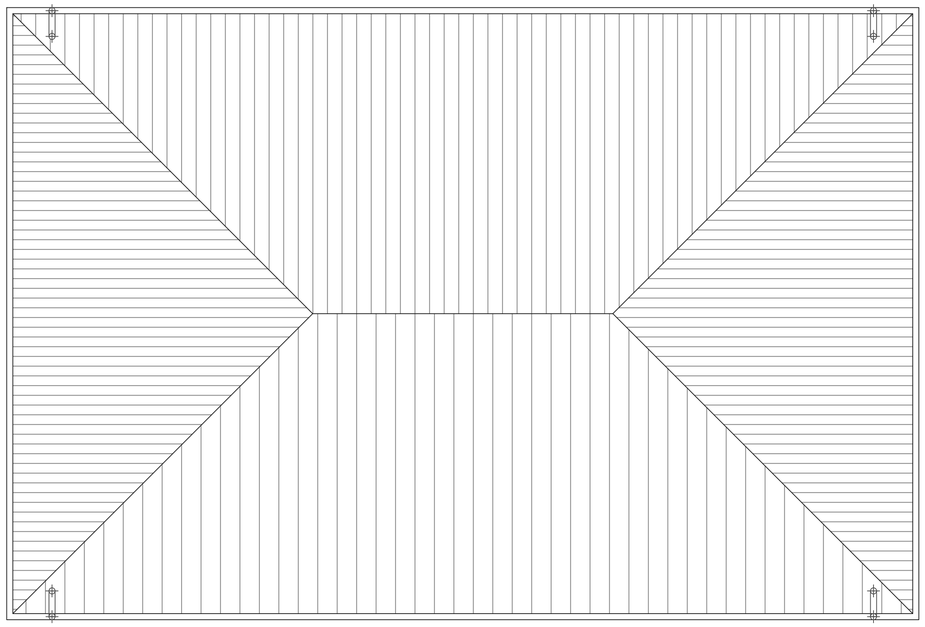

ROOF PLAN
SCALE 1:50

0 1 2 3 4 5m

A/29.11.24 wet room shown, dining window moved, kitchen wall extended, wardrobe created in bed 2.
B/02.12.24 kitchen wall adjusted.

Rev/Date

PLEASE NOTE
Any dimensions required by Consultants/ Contractors/ Subcontractors must not be scaled from this drawing. In case of discrepancies please notify the Architect at once.

Dimensions required for specialist manufacturers' items and fitted furniture need to be taken on site.
All shop-fit drawings to be approved by CherishHomes
COPYRIGHT
This drawings are copyright by CherishHomes and may not be used or reproduced in any way without written consent.

Drawing Title

CH-021-02
PROPOSED LAYOUTS

Drawing Number
CH - 021 - 02B

Drawing Status
Concept Planning ■ Tender Construction □

Project
The Mount, Tower Hill, Acrefair, Wrexham
LL14 3SU

Scale A1 Date 11/24
Drawn KS Checked

CherishHomes for:
Mr Christopher Moore and Miss Lorrae James

CHERISH · HOMES ·