



REAR ELEVATION

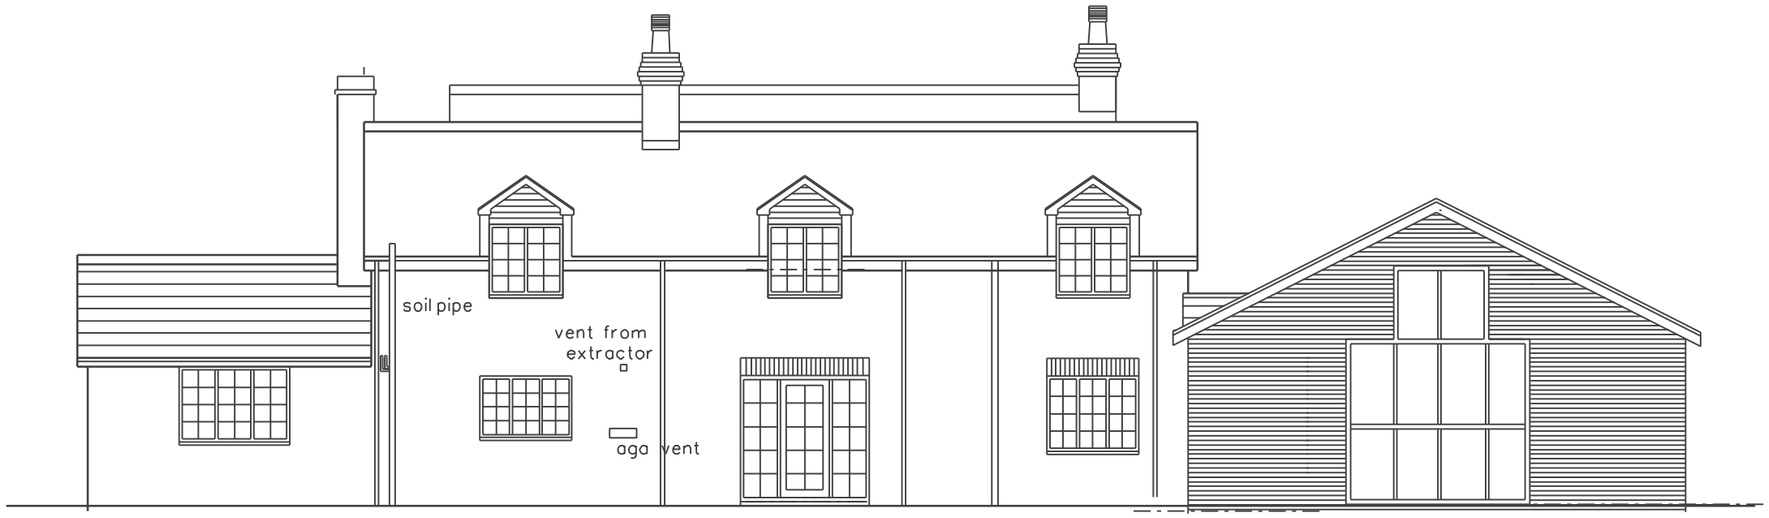

PLAN AS EXISTING

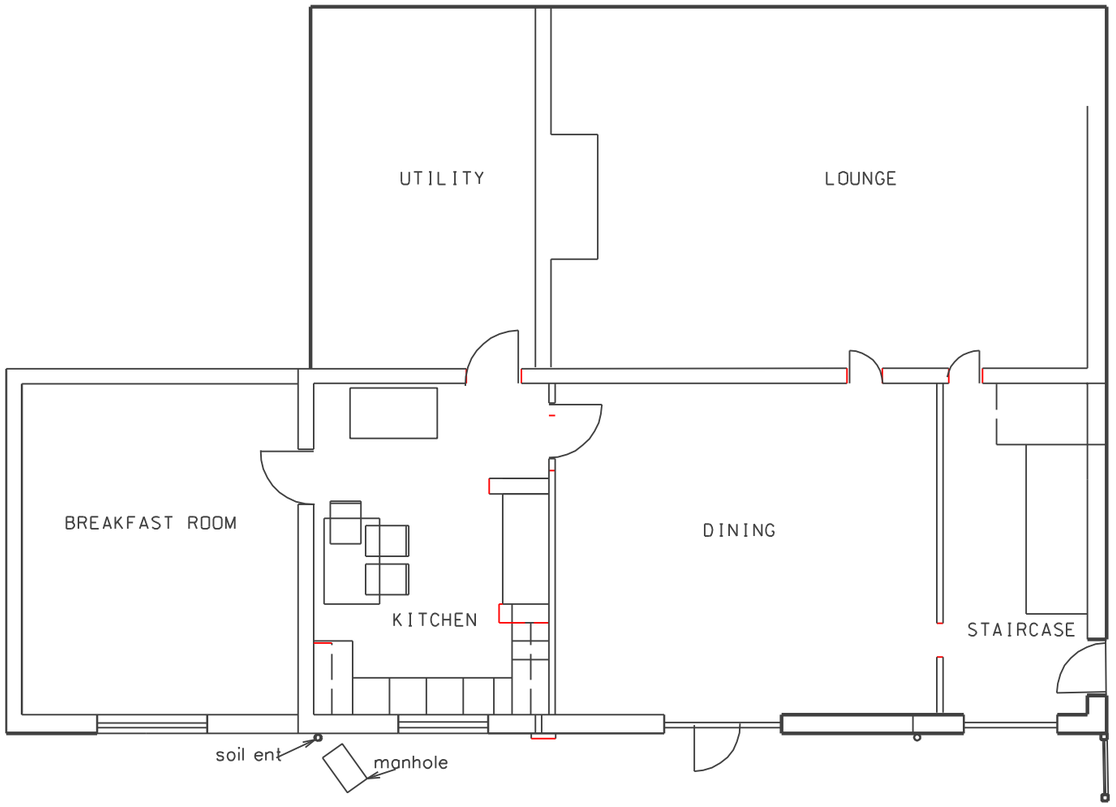





John Pugh FRICS Chartered Building Surveyor, Conservation Consultant

Bryn Cach Farm, Llanfair DC,Ruthin,Denbighshire, LL15 2SH Tele 01824 704358 Fax 704358

MR.&MRS. S LLOYD

ADREFELYN FARM PENELY WREXHAM LL13 0NF

PROPOSED KITCHEN EXTENSION

EXISTING

Drawn Scale 1:100@A3 Date 12/24 Status Drwg no506. 02K1T Rev _

...\kitchen extension.dgn 10/12/2024 14:13:58