
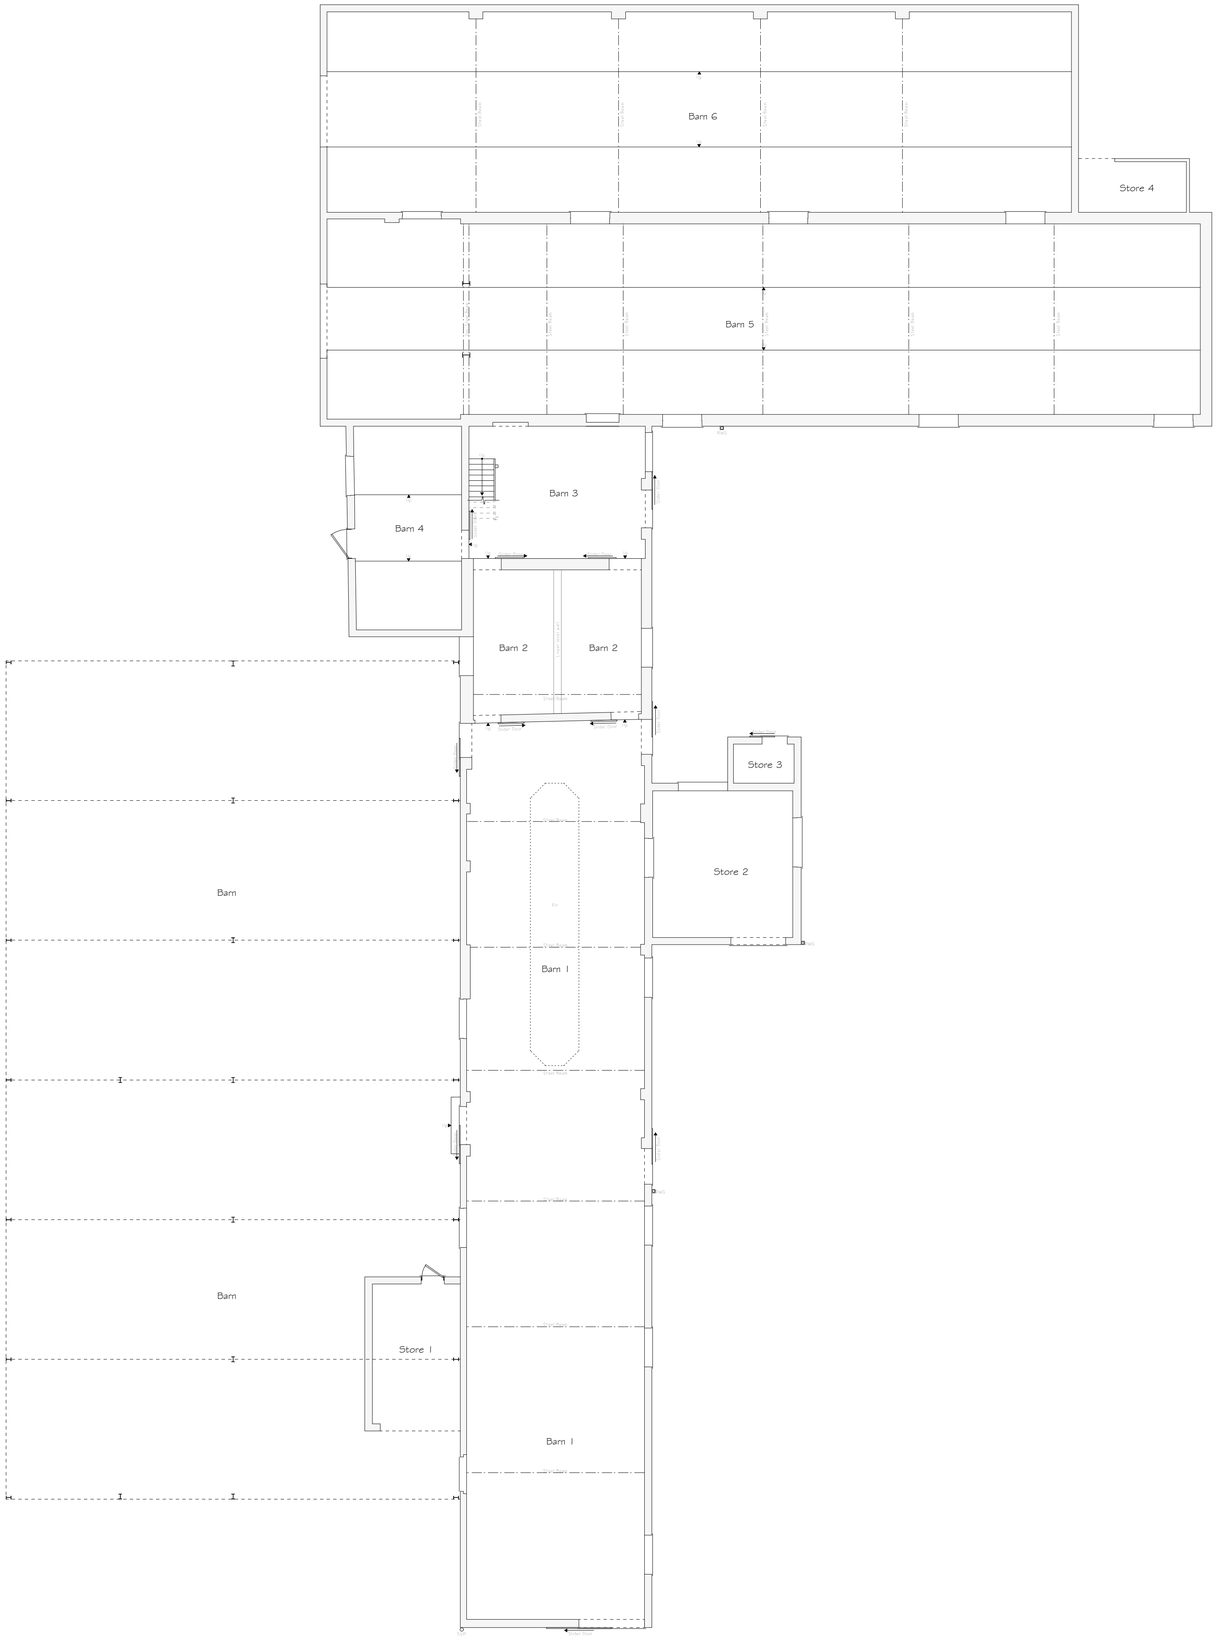


Ground Floor Plan 1:100

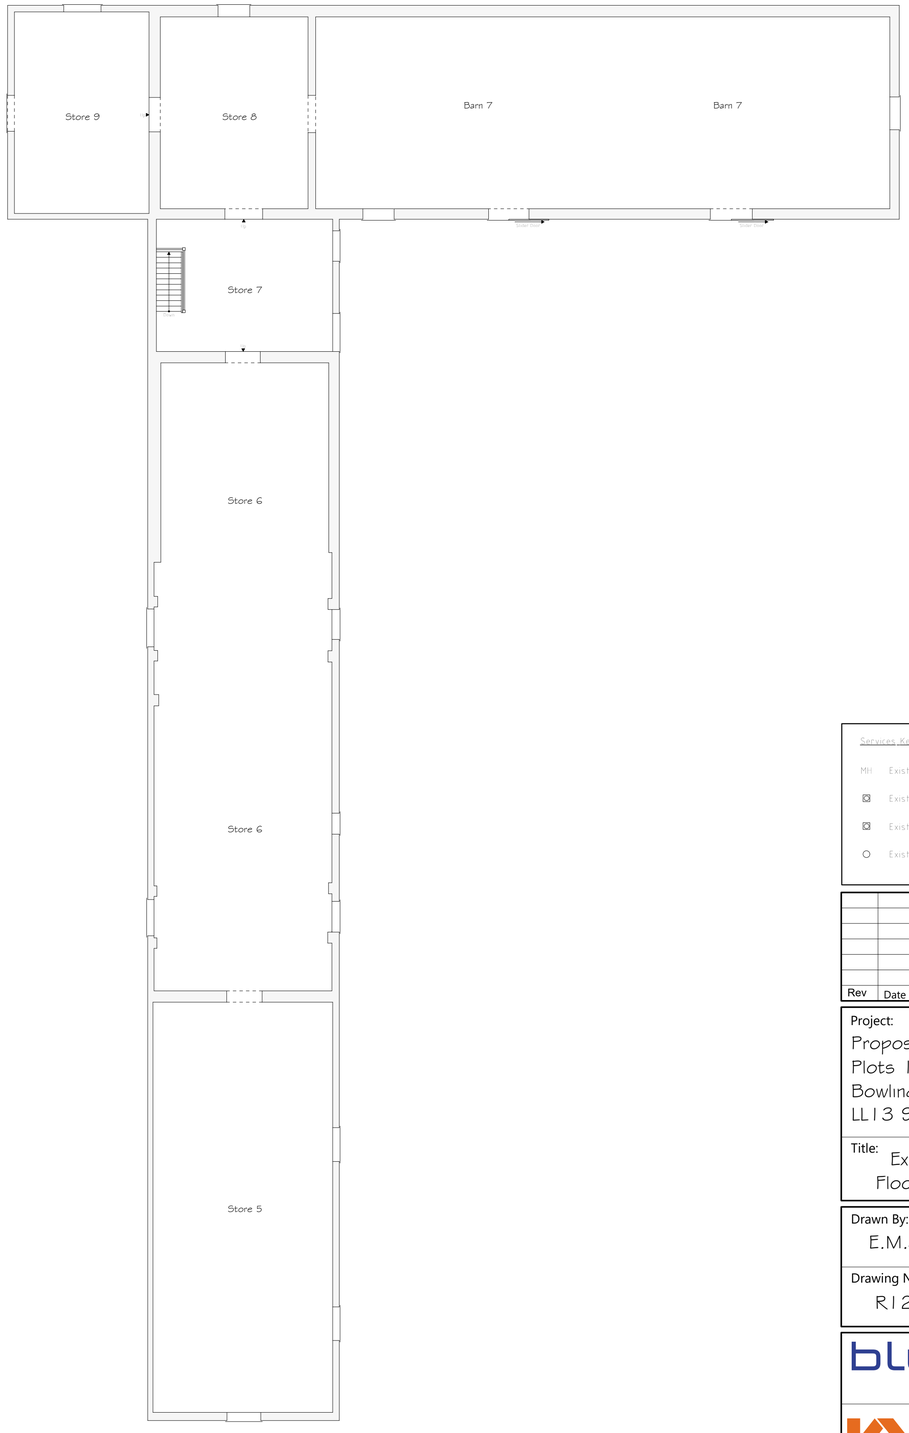

First Floor Plan 1:100

Services Key

MH Existing Man Hole Position

Existing Rain Water Gully (RWG) Position

Existing Back Inlet (BIG) Gully Position

Existing Soil Vent Pipe (SVP) Position

Rev	Date	Detail	Initial

Project:
Proposed Alterations to,
Plots 1-5 Lower Farm,
Bowling Bank, Wrexham
LL13 9RY

Title: Existing Floor Plans

Scale: (A1) 1:100

Drawn By: E.M.Jackson

Date: Aug 2022

Drawing No: R121/001


Sheet: 1 of 2

blueprint
architectural services


partner LABC

Office 3K4,
Redwither Business Tower,
Wrexham. LL13 9XT
Tel: 01978 356500
www.blueprintarchitectural.com


© copyright all rights reserved

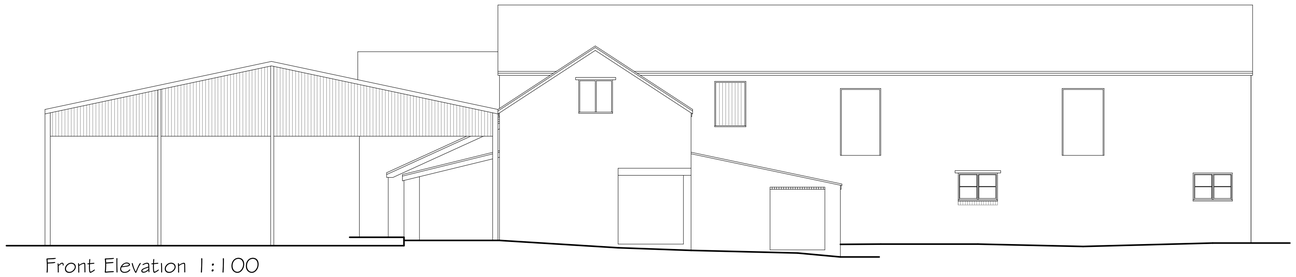


Front Elevation 1:100

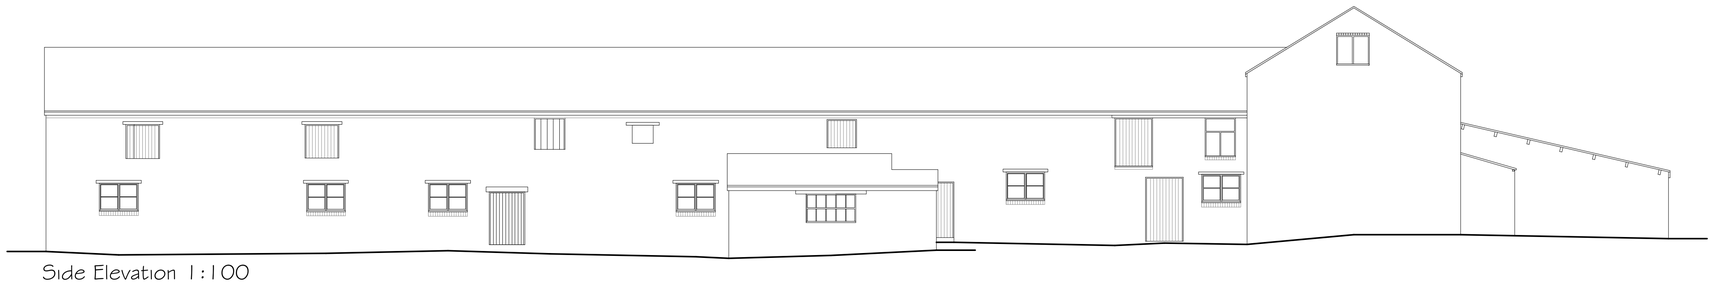

Side Elevation 1:100

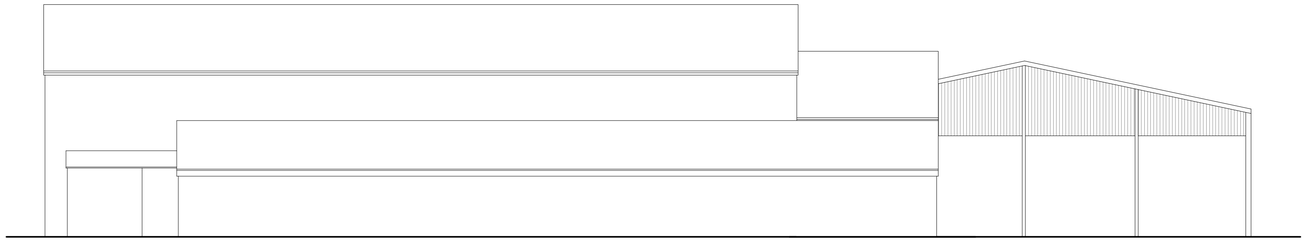

Rear Elevation 1:100

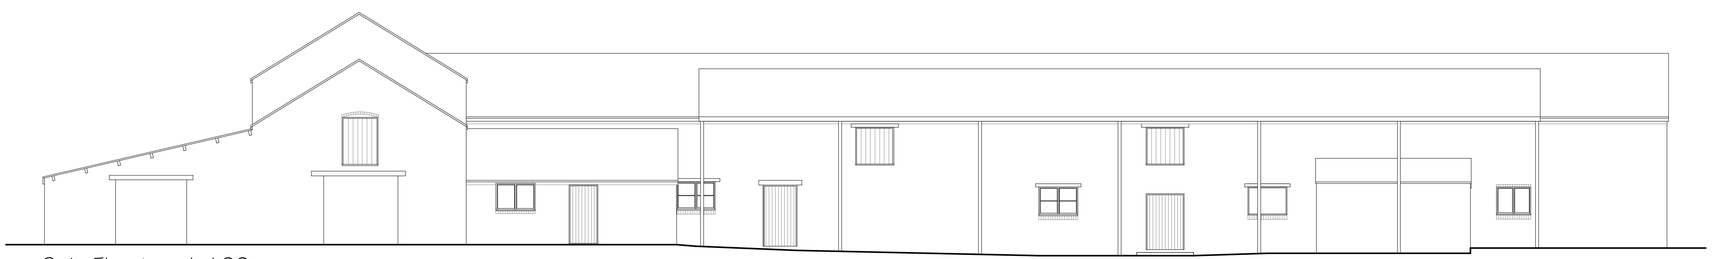

Side Elevation 1:100

Rev	Date	Detail	Initial

Project:
Proposed Alterations to,
Plots 1-5 Lower Farm,
Bowling Bank, Wrexham
LL13 9RY

Title:	Scale: (A1)
Existing Elevations	1:100

Drawn By:	Date:
E.M.Jackson	Aug 2022
Drawing No:	**Sheet:**
R121/001	2 of 2

blueprint
architectural services

partner LABC

Office 3K4,
Redwither Business Tower,
Wrexham. LL13 9XT
Tel: 01978 356500
www.blueprintarchitectural.com

© copyright all rights reserved