


KEY

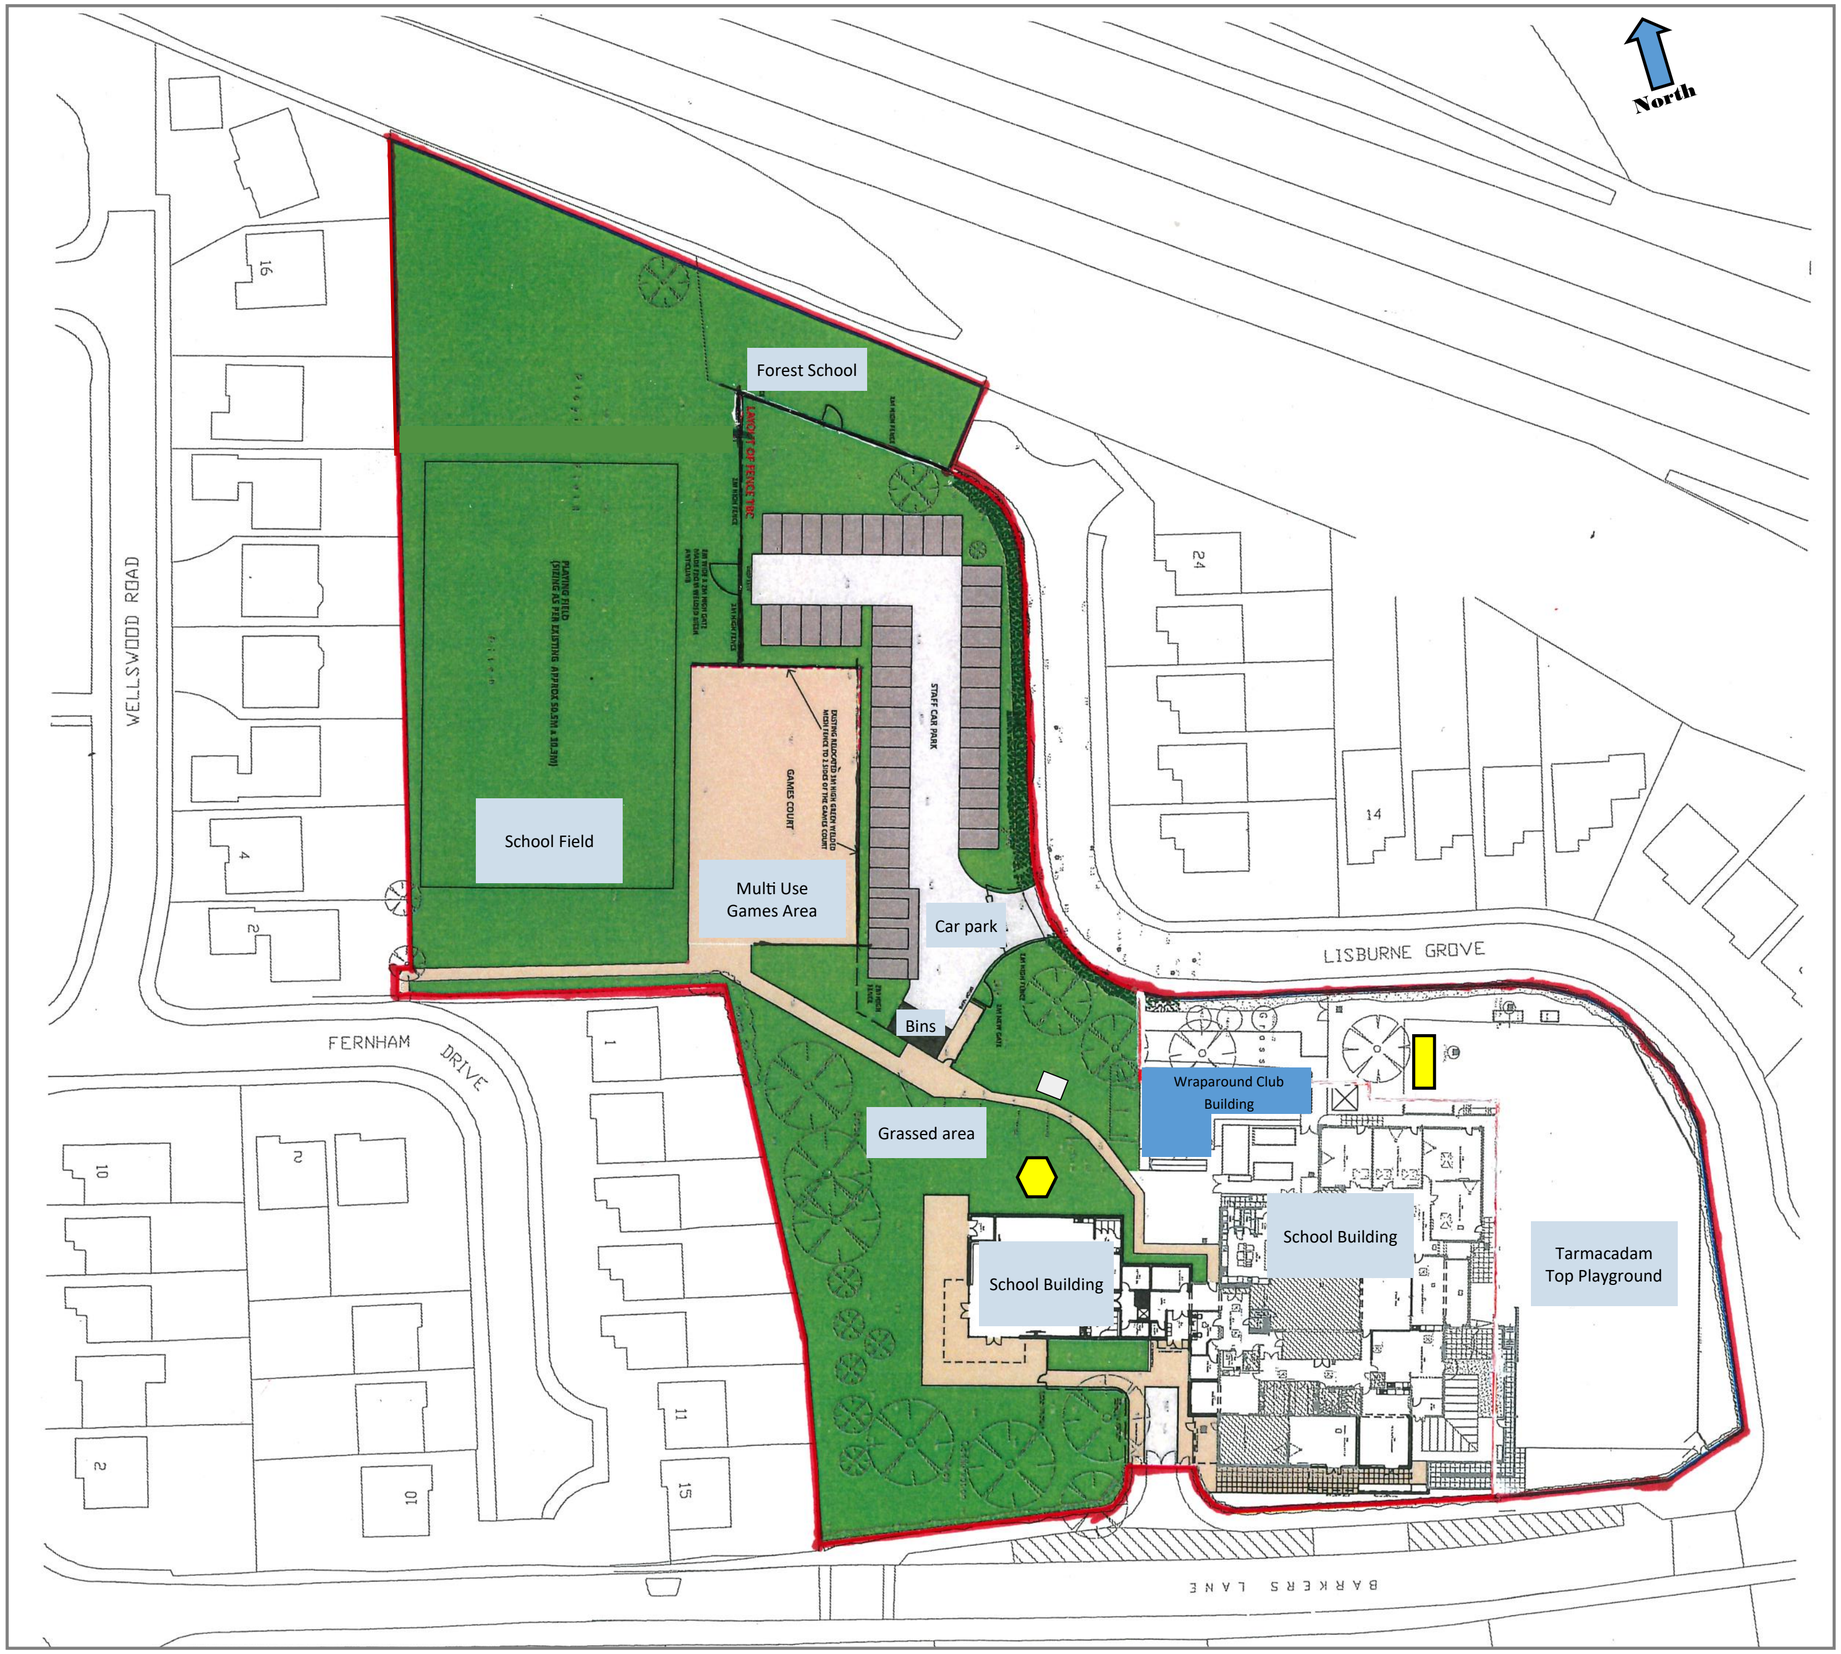

20’ x 8’ x 8’6” Container
(6m x 2.4m x 2.6m)

School boundary line

Wraparound Care Club Building

Project:	Position of Storage Container and Wraparound Club Building	
Address:	Barkers Lane Community School Barkers Lane Wrexham LL13 9UN	
Drawing:	Site Plan and Proposed Locations	
Date:	10/02/2022	Drawing No: 002
Scale:	1:500 @ A2	Revision: