


Site Plan 1:500

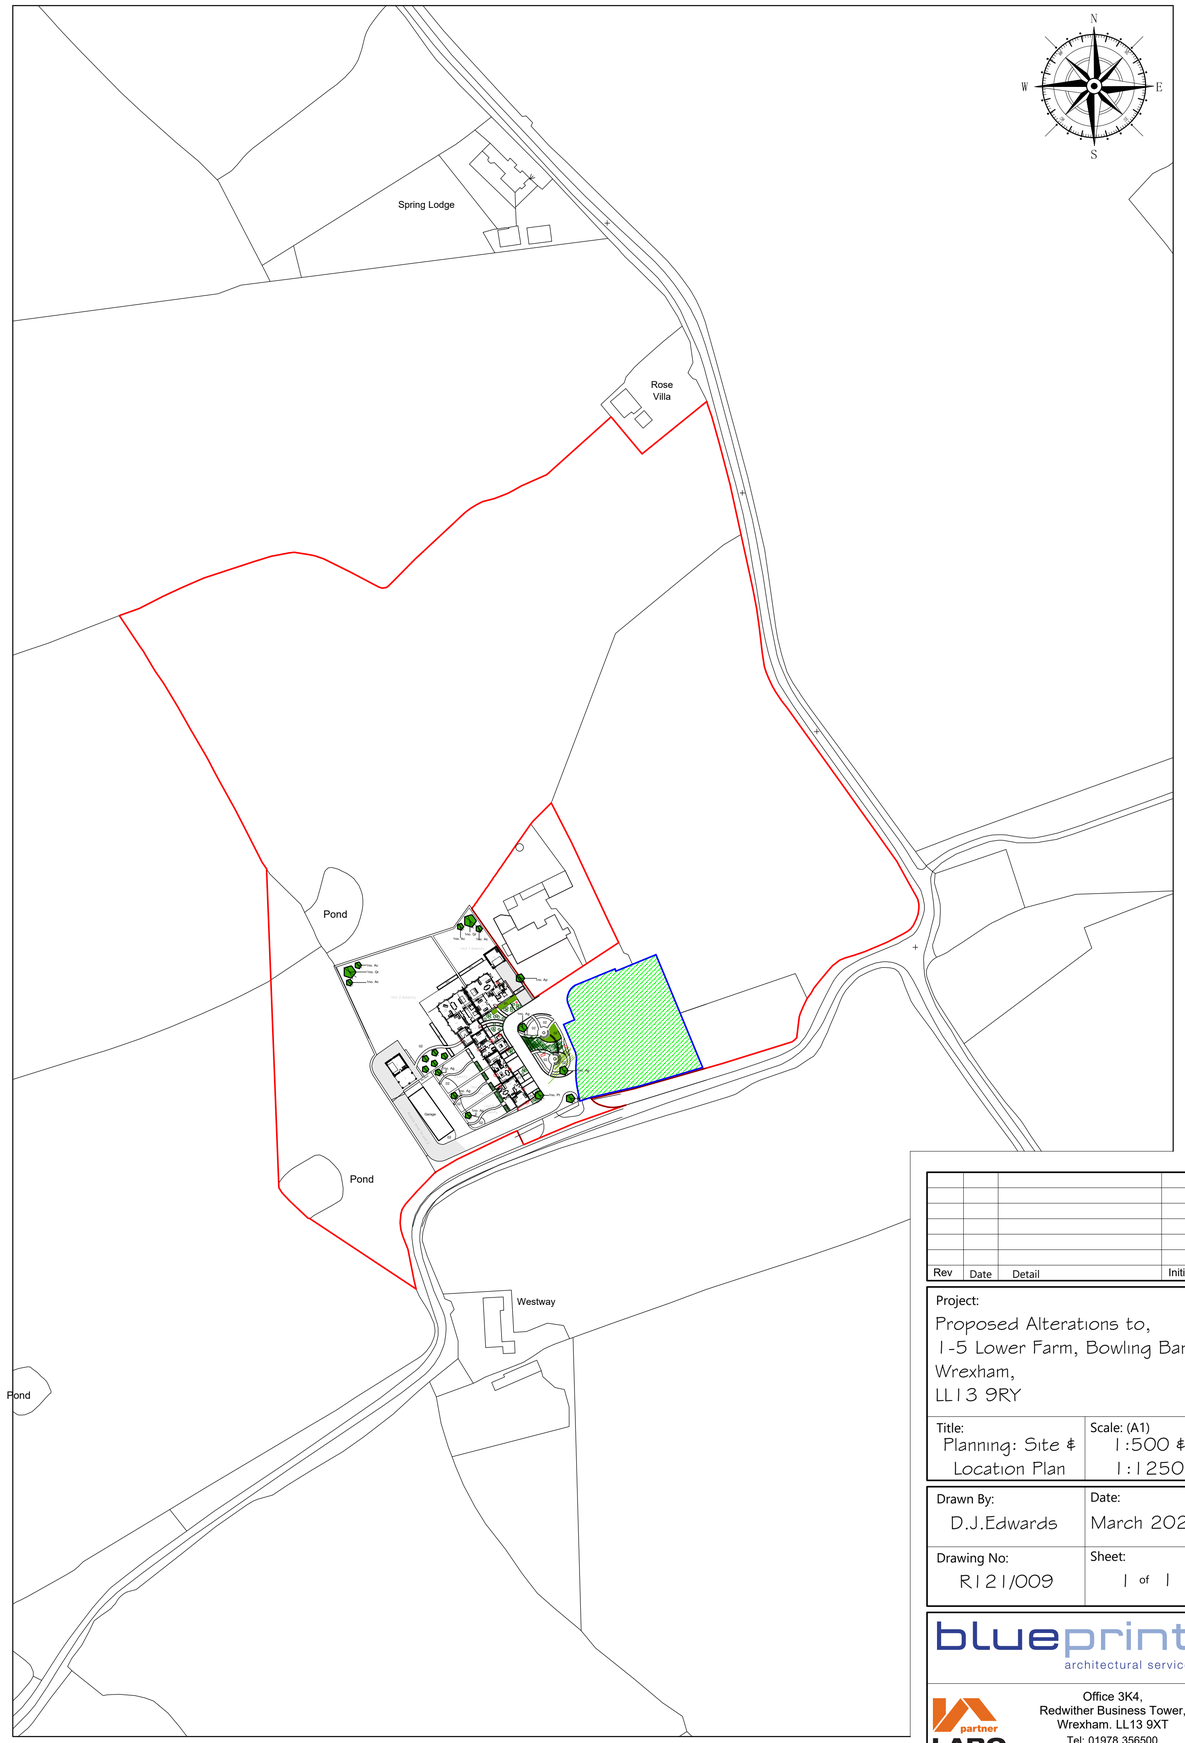

Location Plan 1:1250

Rev	Date	Detail	Initial

Project:
Proposed Alterations to,
1-5 Lower Farm, Bowling Bank,
Wrexham,
LL13 9RY

Title:	Scale: (A1)
Planning: Site & Location Plan	1:500 & 1:1250

Drawn By:	Date:
D.J.Edwards	March 2023
Drawing No:	Sheet:
R121/009	1 of 1

blueprint
architectural services
partner LABC
Office 3K4,
Redwither Business Tower,
Wrexham. LL13 9XT
Tel: 01978 356500
www.blueprintarchitectural.com
© copyright all rights reserved