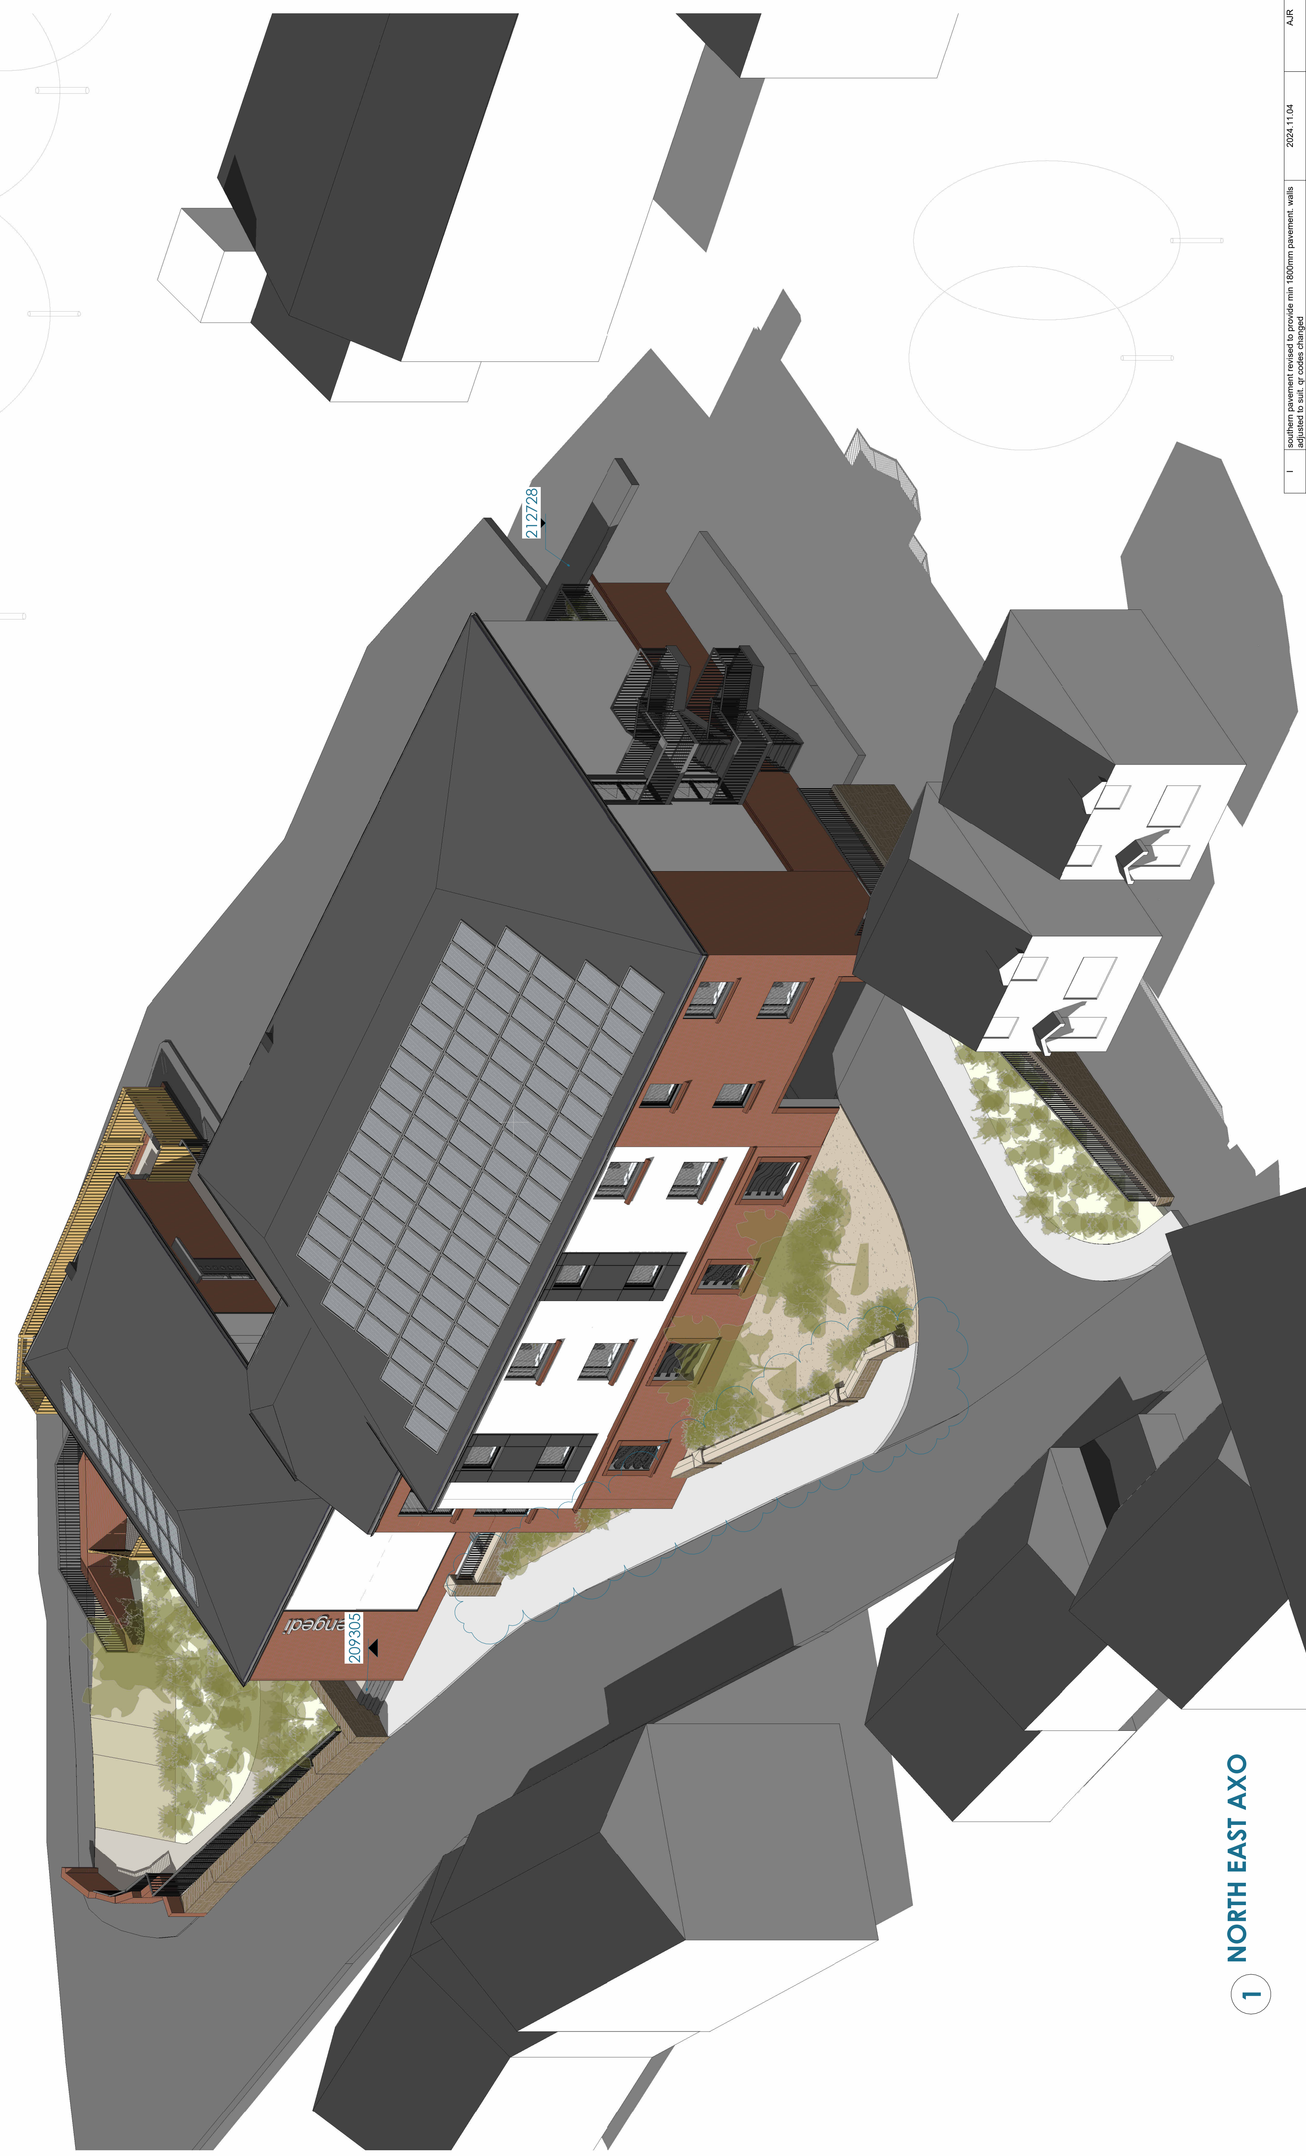


1 NORTH EAST AXO

scan the qr code with your mobile phone camera for an illustrative video of the site panorama

Revision	Description	Date of Revision	Issued by
A	issued for client review	2023.11.30	AJR
B	revised and issued for client review	2024.01.16	AJR
C	revised to suit client comments.	2024.02.07	AJR
D	bin store revised to accommodate 3No 1100ltr, 1No 660ltr & 12No 240ltr, pedestrian crossing shown. comunal corridor reduced to 1350 where existing chute encloses. bike stores within reroof.	2024.02.15	AJR
E	car parking reduced by 1No space. cill added to ground floor walkup apartment. pedestrian road corossing added to floor plans	2024.02.16	AJR
F	circulation stair widened to riser/ meters. feature brickwork removed. bat access chutes added. annotation added to bat roosts. bin store added adj. to app. 01 & 02	2024.03.28	AJR
G	bike parking to undercroft and vehicle entrance revised to transport vehicle swept paths	2024.04.17	AJR
H	revised to pac comments.	2024.10.14	AJR
I	southern pavement revised to provide min 1800mm pavement. walls adjusted to suit. qr codes changed	2024.11.04	AJR

for construction
for approval
for discussion
drawing status

Project name C484 | Drawing No 007 | Revision

Scale@A1:

Date: 2023.11.30

Project: ENGEDI CHAPEL, BRYMBO

Sheet name: PROPOSED SITE NORTH EAST AXO

crew
www.crewarchitecture.com

© copyright reserved by crew ltd. this drawing has been produced for this project and is not intended for use by any other person or for any other purpose. check dimension bar top left before scaling. all dims should be checked on site and discrepencies reported.

c rtref workstage 3

04/11/2024 11:48:49

10mm 50 100 200