

scan the qr code with your mobile phone camera for an illustrative video of the site panorama

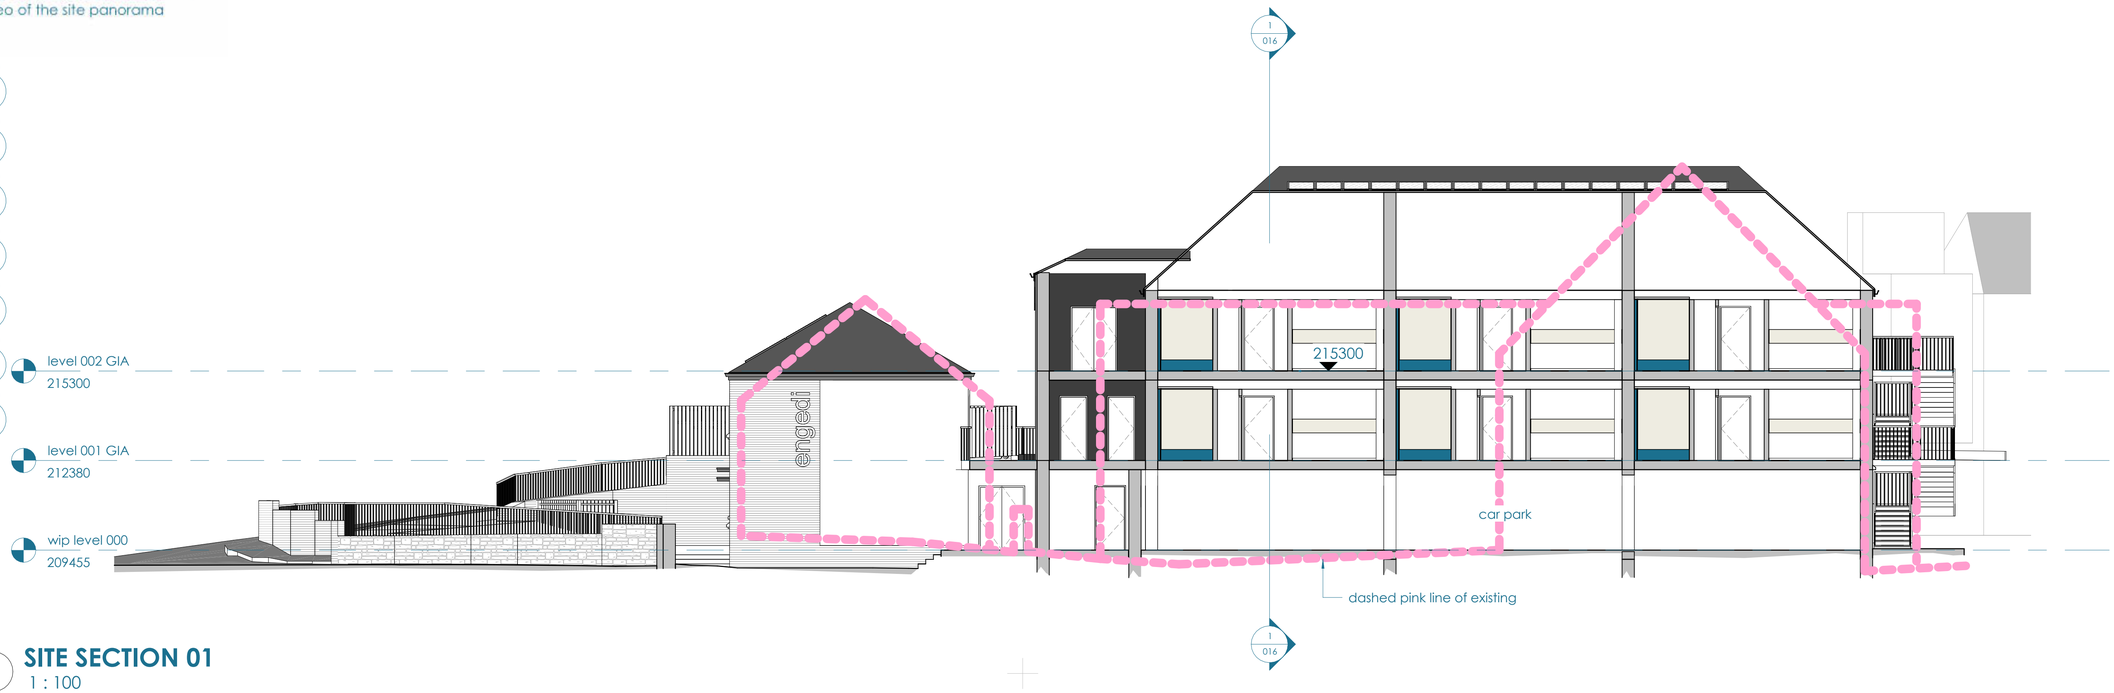

1 SITE SECTION 01
1 : 100

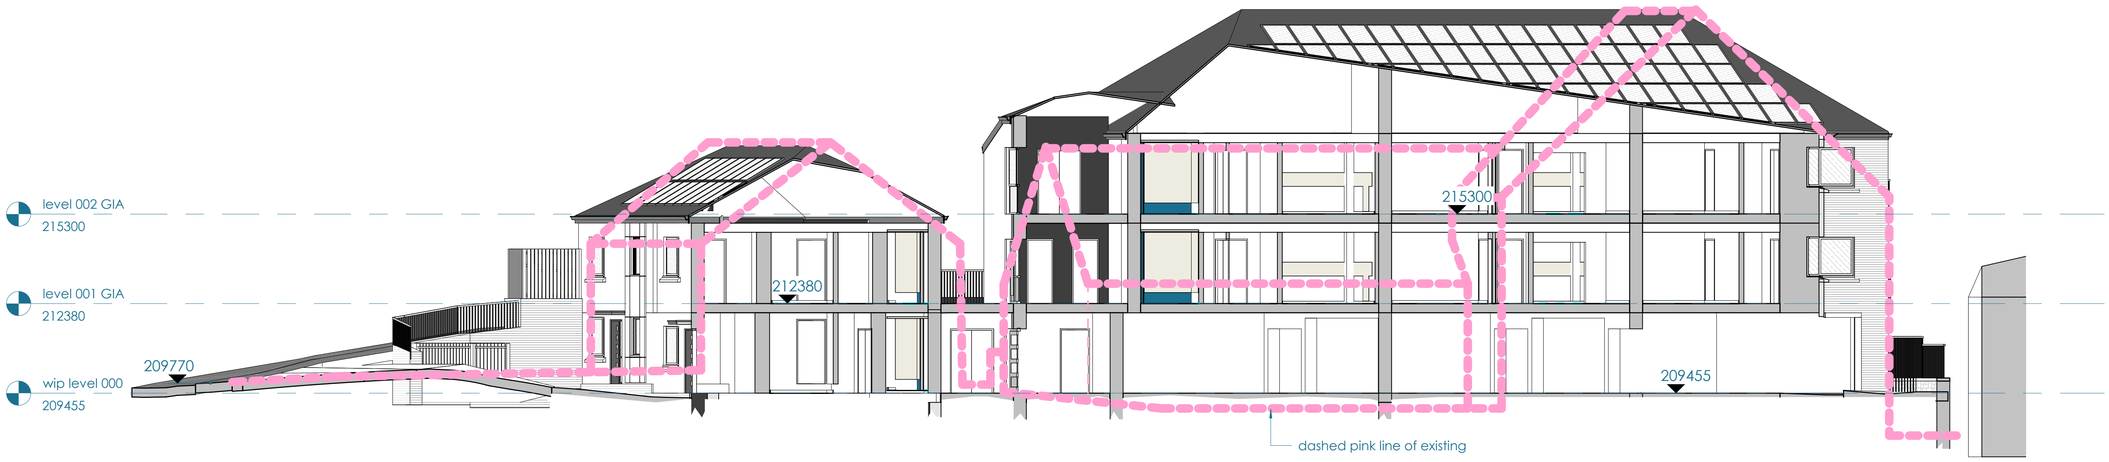

2 SITE SECTION 02
1 : 100

Project: ENGEDI CHAPEL, BRYMBO
Sheet name: PROPOSED SITE SECTIONS
Scale@A1: 1 : 100
Date: 2023.12.07
Project name C484 **Drawing No** 015 **Revision** I

© copyright reserved by creu ltd. this drawing has been produced for this project and is not intended for use by any other person or for any other purpose. check dimension bar top left before scaling. all dims should be checked on site and discrepencies reported.

creu
www.creuarchitecture.com

Revision	Description	Date of Revision	Issued by
I	southern pavement revised to provide min 1800mm pavement. walls adjusted to suit. qr codes changed	2024.11.04	AJR
H	revised to pac comments.	2024.10.14	AJR
G	bike parking to undercroft and vehicle entrance revised to transport eng details	2024.04.17	AJR
F	circulation stair widened to riser/ meters. feature brickwork removed. bat access chutes added. annotation added to bat roosts. bin store added adj to app 01 & 02	2024.03.28	AJR
E	qr code revised. window cill added to ground floor walkup apartment. pedestrian road corossing added to floor plans	2024.02.16	AJR
D	bin store revised to accomodate 3No 1100ltr, 1No 660ltr & 12No 240ltr. pedestrian crossing shown. comunal corridor reduced to 1350 wide. artstone cills added to windows within render	2024.02.15	AJR
C	revised to suit client comments.	2024.02.07	AJR
B	revised and issued for client review	2024.01.16	AJR
A	issued for review	2023.12.07	AJR

drawing status: for construction, for approval, for discussion

cartref workstage 3

04/11/2024 11:49:52