
PROJECT No.	24033	DRG No.	500

DO NOT SCALE

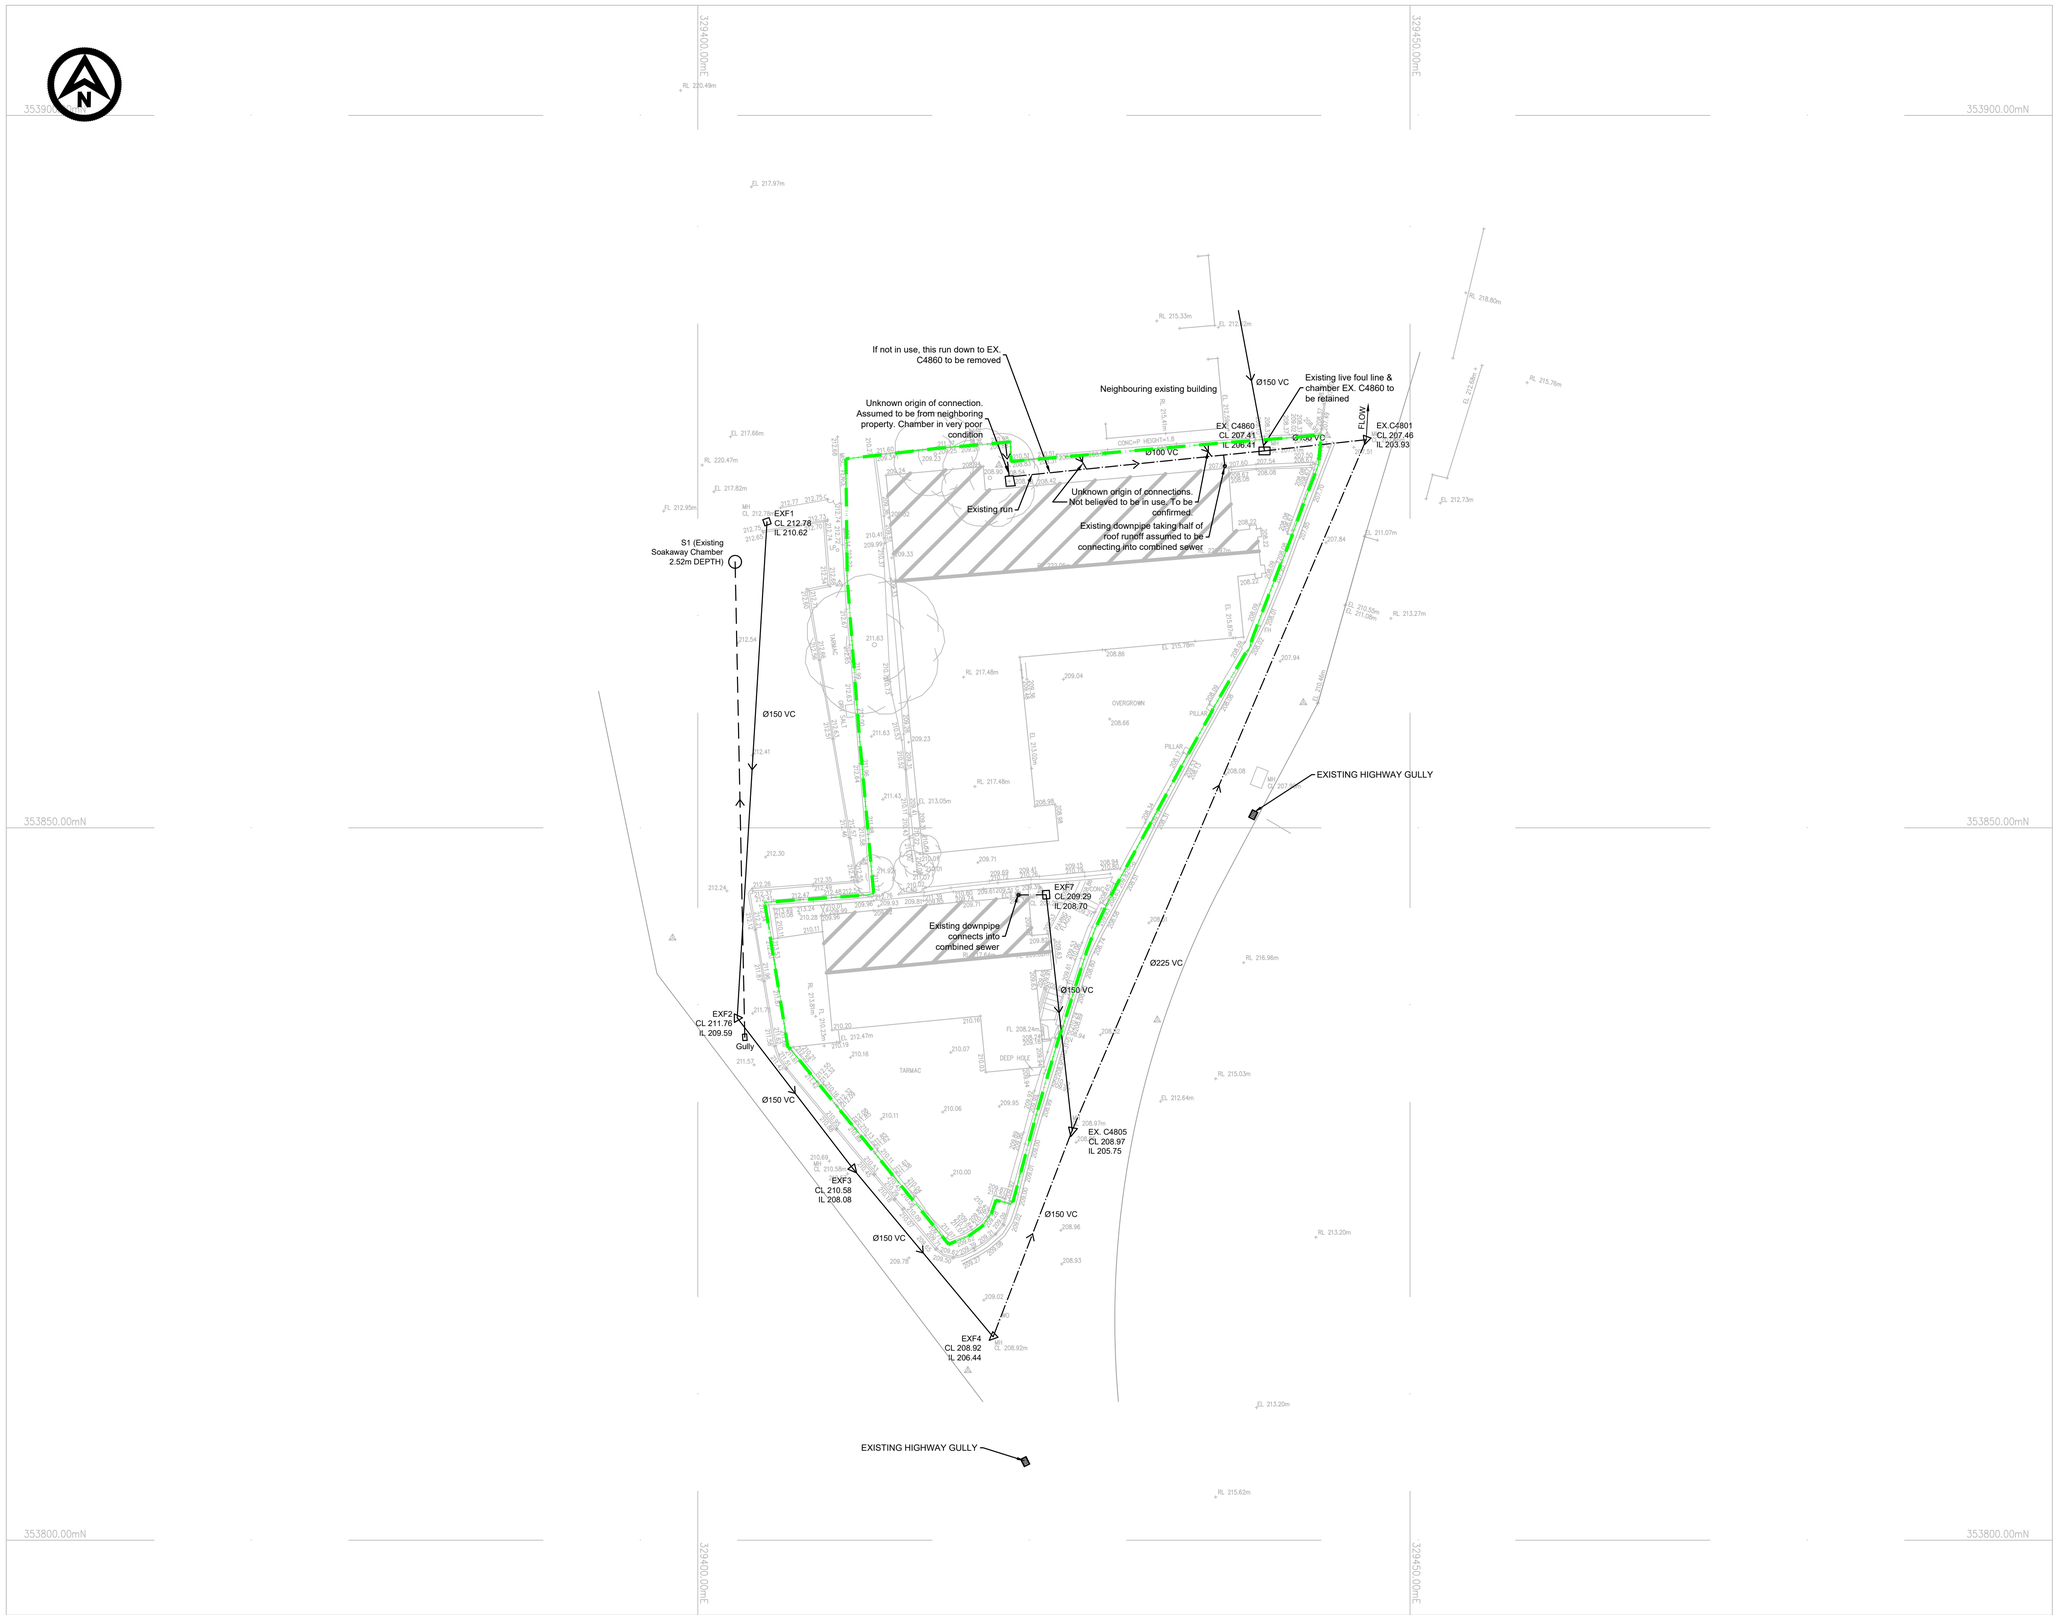

NOTES

1. SEWER TRACE UNDERTAKEN BY DRAINBUSTERS AND DATRYS IN 18.03.24.
2. ALL EXISTING DRAINAGE WITHIN BUILDING FOOTPRINT TO BE REMOVED IN ITS ENTIRETY.
3. EXISTING DRAINAGE OUTWITH BUILDING FOOTPRINT, AS INDICATED, TO BE REMOVED OR GROUTED.
4. CEMENT BASED GROUT WITH SELF LEVELING AND NON SHRINK CHARACTERISTICS
5. THIS DRAWING IS TO BE READ IN CONJUNCTION WITH ALL OTHER RELEVANT ENGINEER'S AND ARCHITECT'S DRAWINGS AND RELEVANT SPECIFICATION CLAUSES

KEY

- SITE BOUNDARY
- EXISTING FOUL PIPE
- EXISTING SURFACE WATER PIPE
- EXISTING COMBINED SEWER

REV	DATE	DESCRIPTION	BY	CHK	APP
					AC
P02	05.04.24	SITE BOUNDARY AND NOTES ADDED	IR		
P01	20.03.24	FIRST ITERATION	IR	AC	AC

REVISIONS

CLIENT

Tai Wales & West Housing

PROJECT

Apartments Brymbo
Methodist Chapel Site

TITLE

Existing Drainage Layout

DATRYS

Caernarfon:
Unit 1 Block C, Doc Victoria
Caernarfon, LL55 1TH
Tel: 01286 671027
Mold:
Suite 4A, Bromsiod House
Wrexham Road, Mold, CH7 1HP
Tel: 01352 706205
info@datrys.coop | www.datrys.net

DRAWN	IR	CHECKED	AC	PASSED	AC
DATE	20.03.24	CLIENT'S REF.			
SCALE AT A1	1:200	AUTOCAD REF.	24033/500		

DRAWING No.	REVISION
24033/500	P02

This drawing is Copyright ©