

0 1 5 10m

Scale 1:100


N

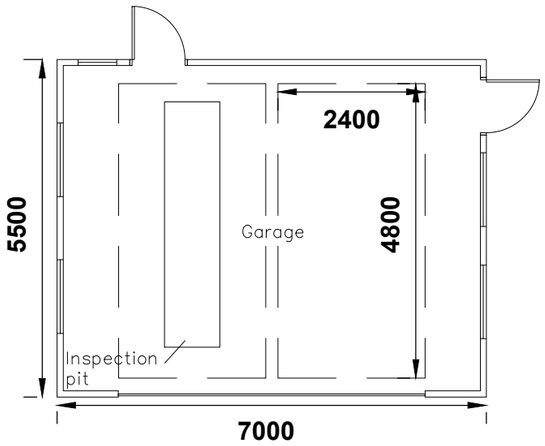


Ground Floor Plan

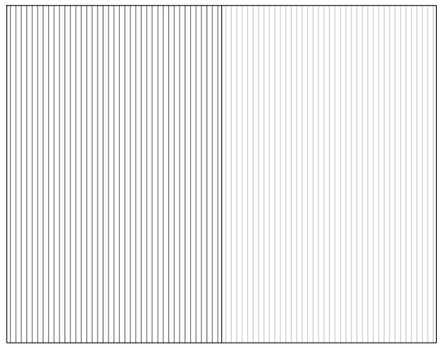

Roof Plan

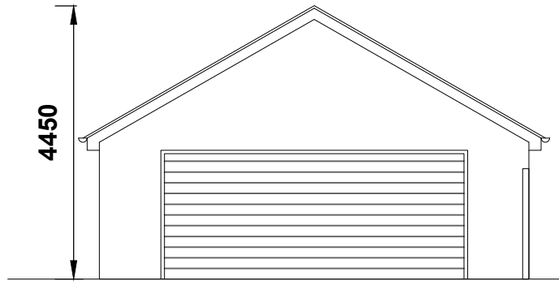


Front Elevation-East

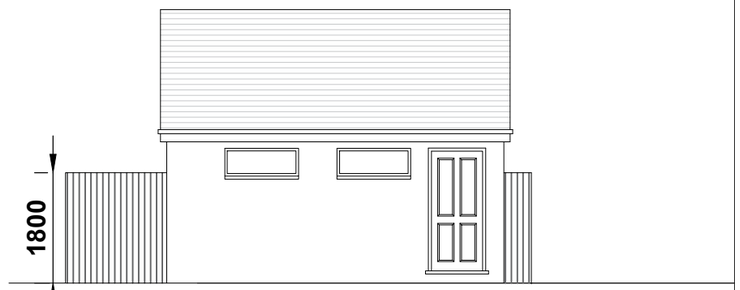

Side Elevation-North



Rear Elevation-West

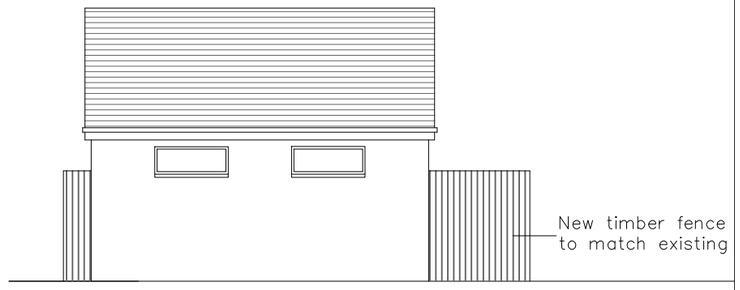

Side Elevation-South

Proposed gross internal area 36 sqm
Site area: 198 sqm

Rev	Date	Description	Drn By
-	-	-	-
-	-	-	-
-	-	-	-

Planning

Drawing Title: Proposed garage

Project & Drawing Number: 24.39CA.P01

Rev:	*Scale:*	*Sheet size:*	*Date:*
-	1:100	A3	Nov 24

Site Address: Peter Healey
39 Clifton Avenue, Brymbo,
Wrexham, LL11 5FS

Planning By Design Ltd
www.planning-by-design.co.uk
hello@planning-by-design.co.uk

NOTES

1. This drawing is copyright of: PLANNING BY DESIGN LTD. Reproduction is only to take place with our written authority.
2. These Plans are subject to 'Planning and Building Regulation Approval' or any other statute in law before building commences.
3. Any structural work where mentioned on the drawing is subject to a qualified structural and civil engineer calculations before building work commences.
4. All drawings marked preliminary or planning are not to be built or manufactured from.
5. If any discrepancies are found in the drawings these are to be brought to the attention of PLANING BY DESIGN for rectification.
6. Boundary line indicative only. Exact location must be determined on site before building work commences.