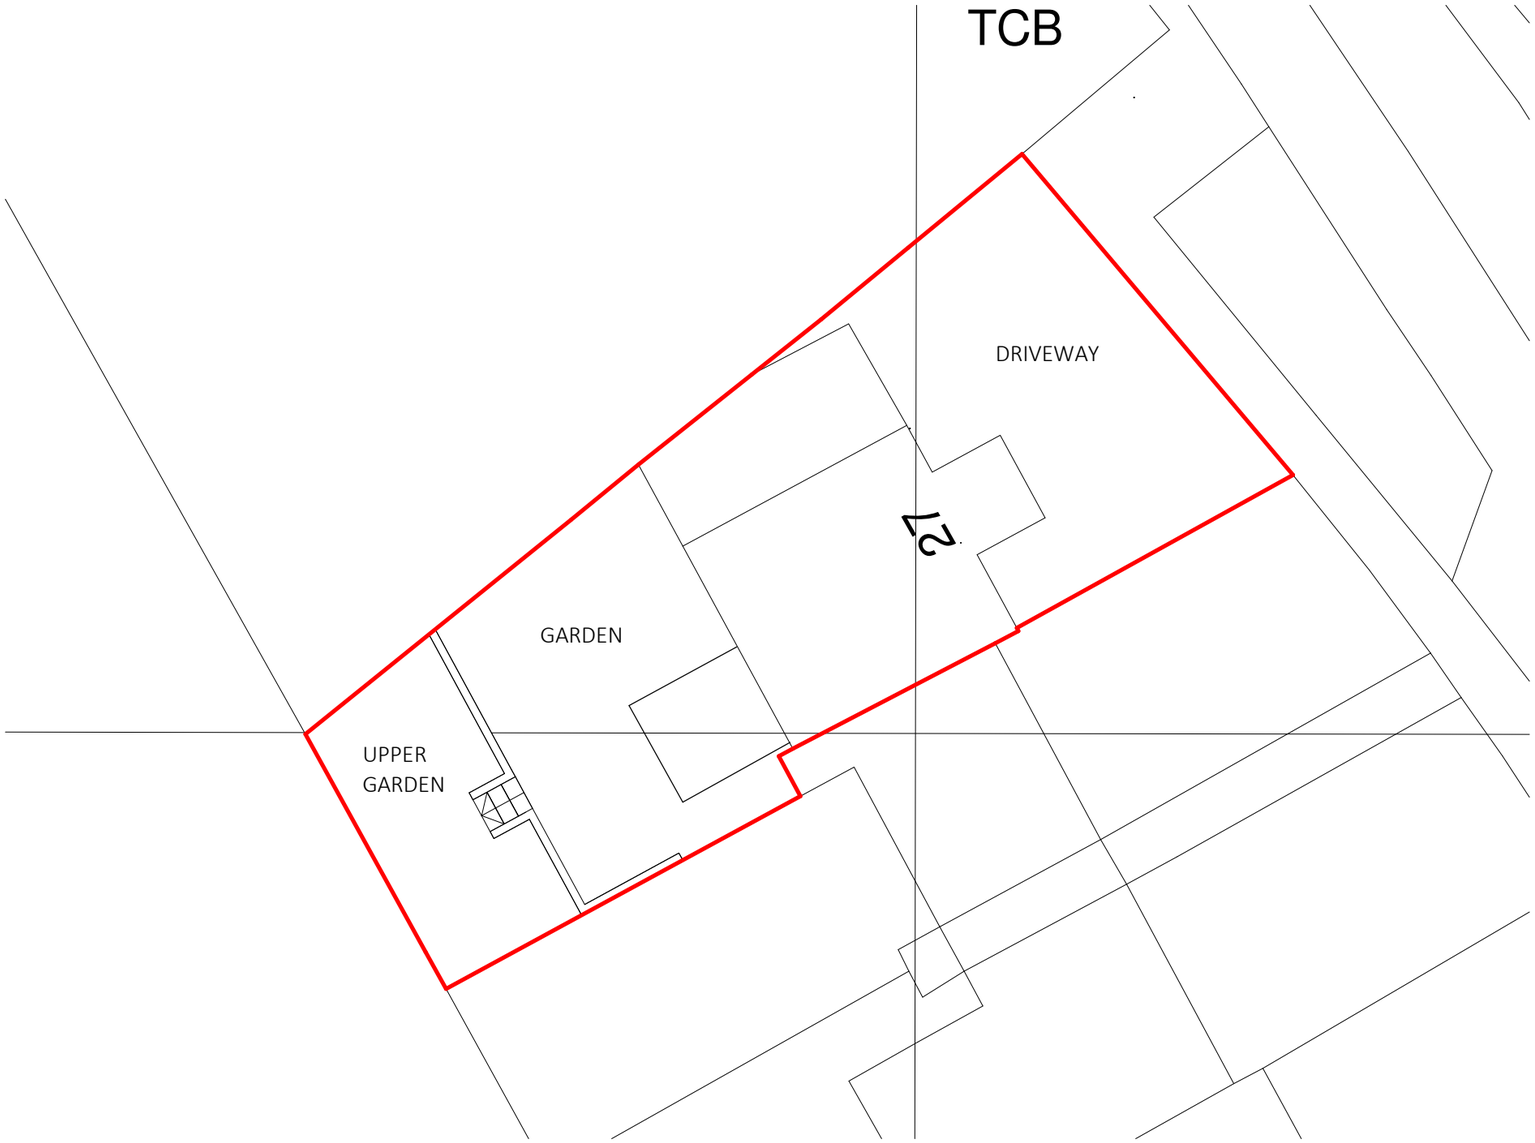


CROWN COPYRIGHT AND DATABASE RIGHTS 2022 OS LICENCE NO. AC0000849896

Existing Site Plan

1 : 200

0m 4m 8m 12m 16m 20m

ARKIFY

ARKIFY LTD.
36 Plas Tirion, Nant Parc,
Johnstown, Wrexham LL14 1UR
07543968690
geraint@arkify.uk
www.arkify.uk

Project:	27 STANSTY ROAD, WREXHAM			
Title:	Existing Site Plan			
Scale @ A3:	1 : 200	Author: GE	Date:	17/12/24
Project Ref:	24-49	Drawing No: A002	Rev.	-