
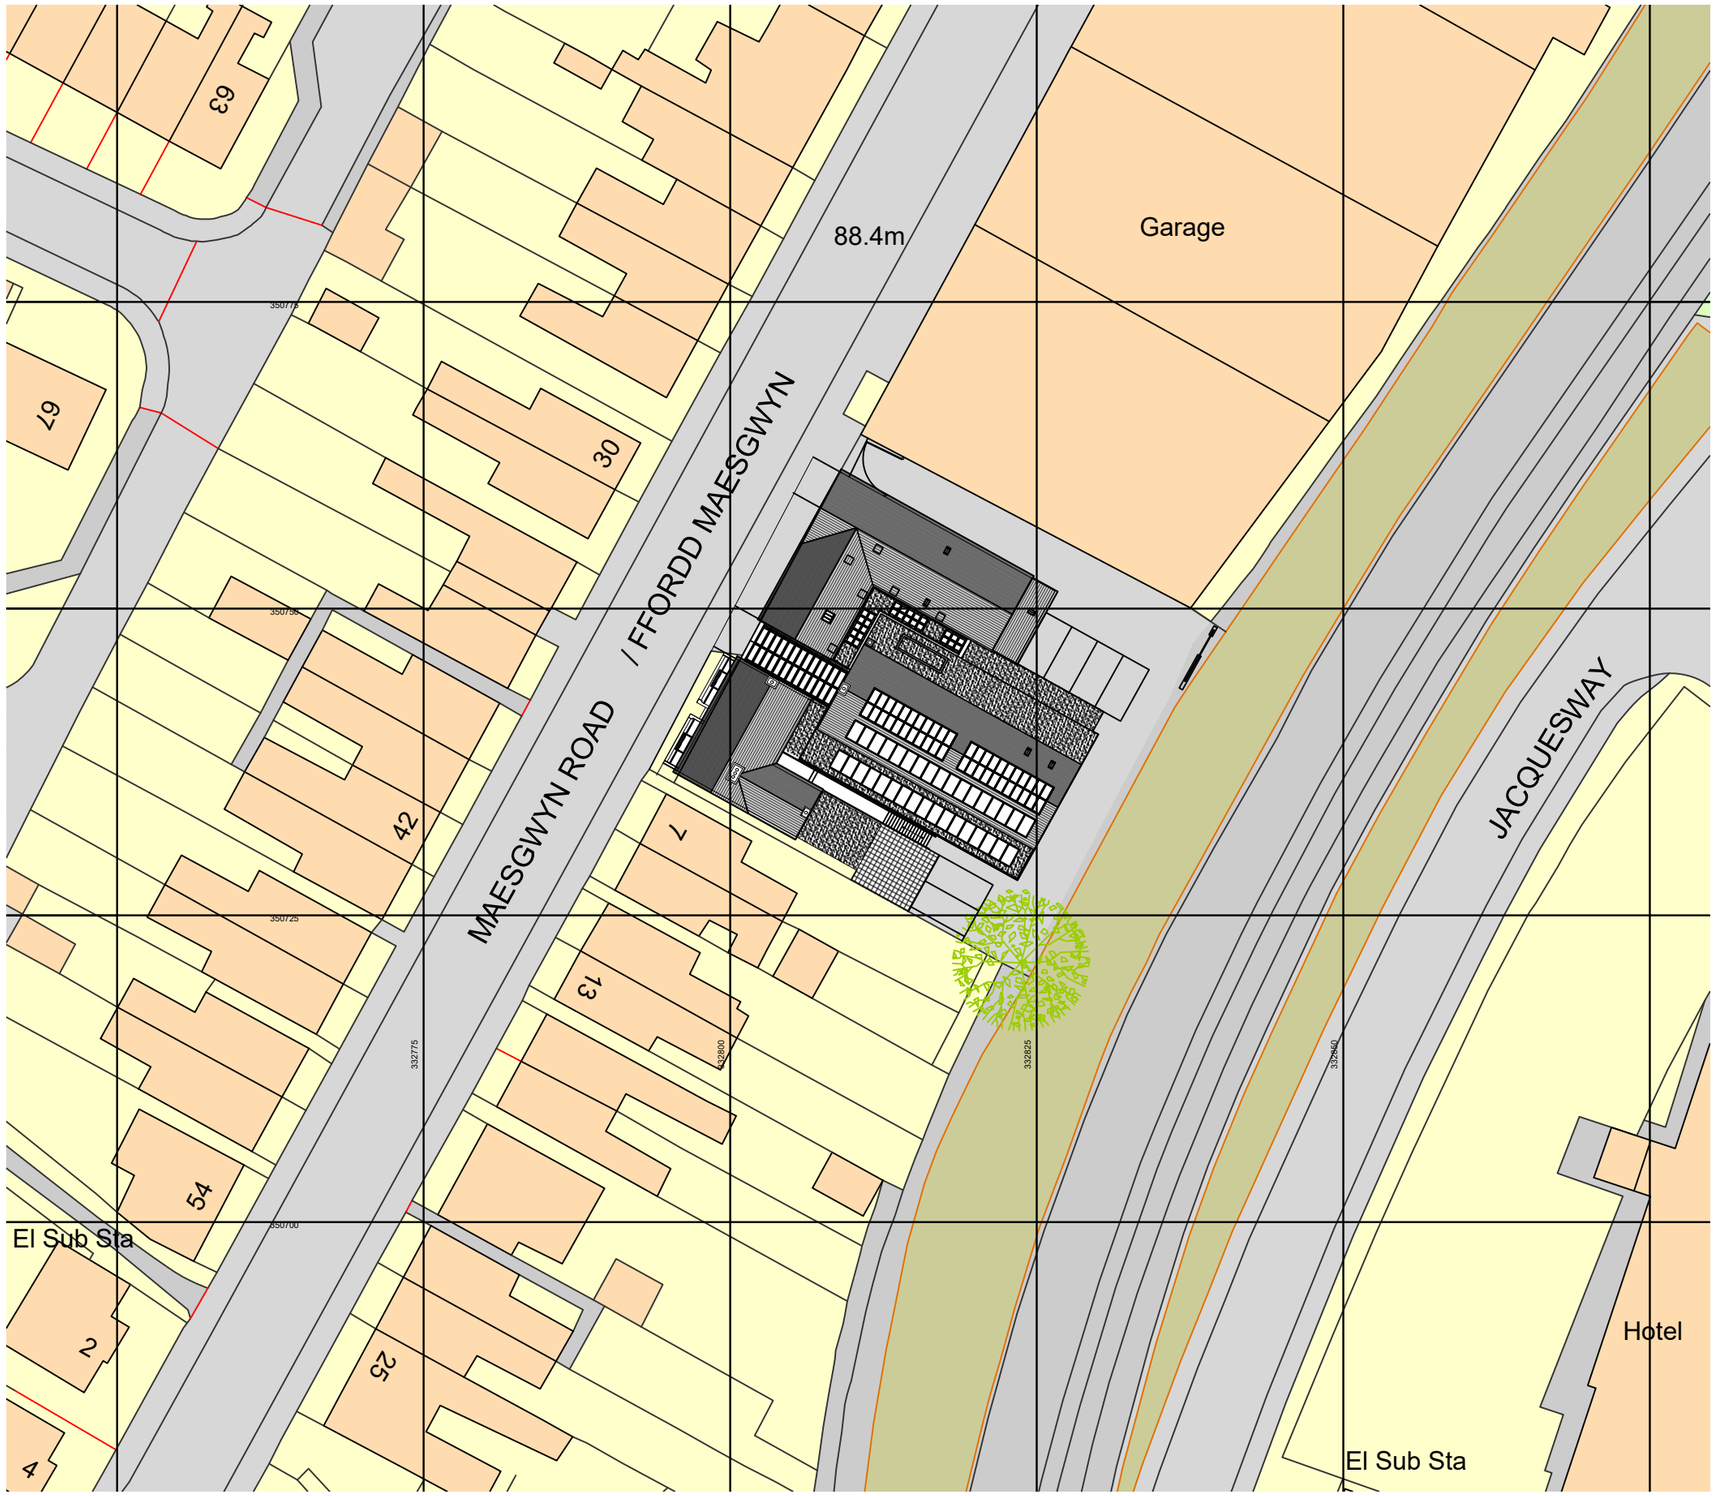


Proposed Site Plan

Ordnance Survey, (c) Crown Copyright 2023.
All rights reserved. Licence number 100022432

Proposed Block Plan - Scale - 1:500 @ A3

0m 5m 10m 20m

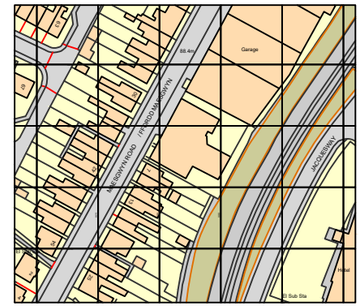

Ordnance Survey, (c) Crown Copyright 2023.
All rights reserved. Licence number 100022432

Site Location Plan - Scale 1:2500

N

Issue.	Date.	Description.	Checked.
---	--.--.--	---------	--

AS PROPOSED

Client.
The Trustees of the
Wrexham Miners Project.

Project.
The Miners Rescue Station,
3-5 Maesgwyn Road, Wrexham, LL11 2AP.

Drawing Title.
Proposed Block Plan

Dwg. No.
TMRS - GRA-XX-XX-DR-A-Pr01
Project. Company. Zone. Level. Type. Role. Number.

Scale .	Drawn .	Issue. Ref.
+/- 1:500 @ A3	JGR	P01
Date . 01.11.23	Checked. JGR	

GERAINT ROBERTS ASSOCIATES
ARCHITECT AND HISTORIC BUILDINGS CONSULTANT
2 Maes Derw, Llanfechain, Powys, SY22 6XN
T: 07722 146949 E: geraint@grauk.com