
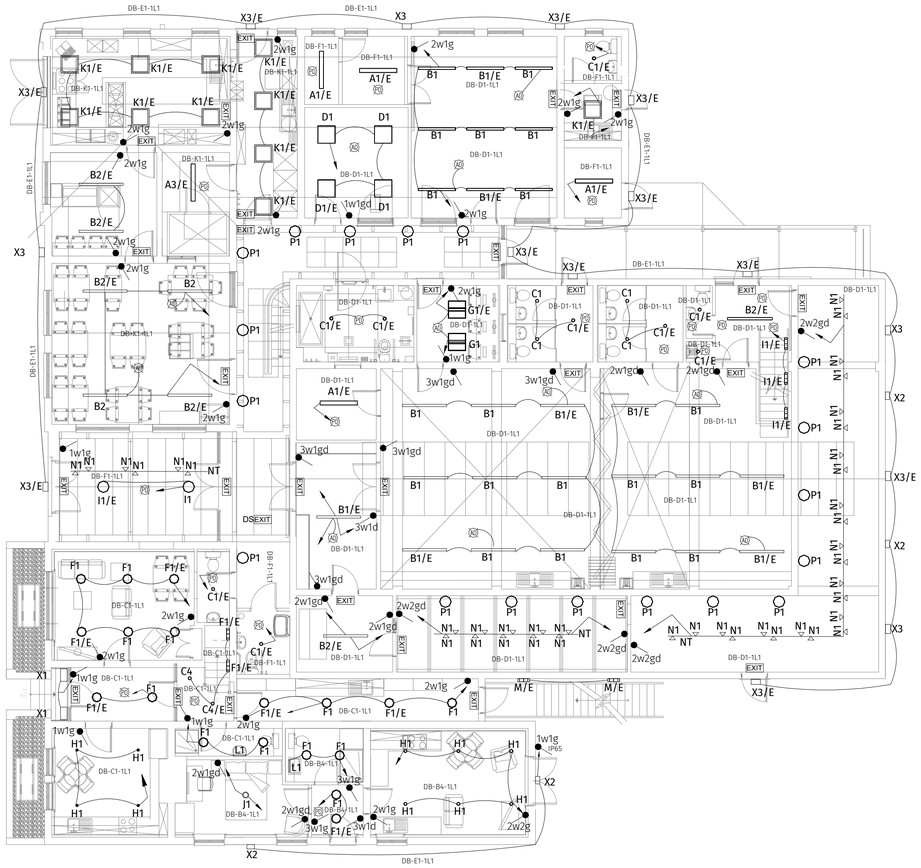


02 | Proposed Ground Floor Proposed Lighting Layout

SCALE:1:100

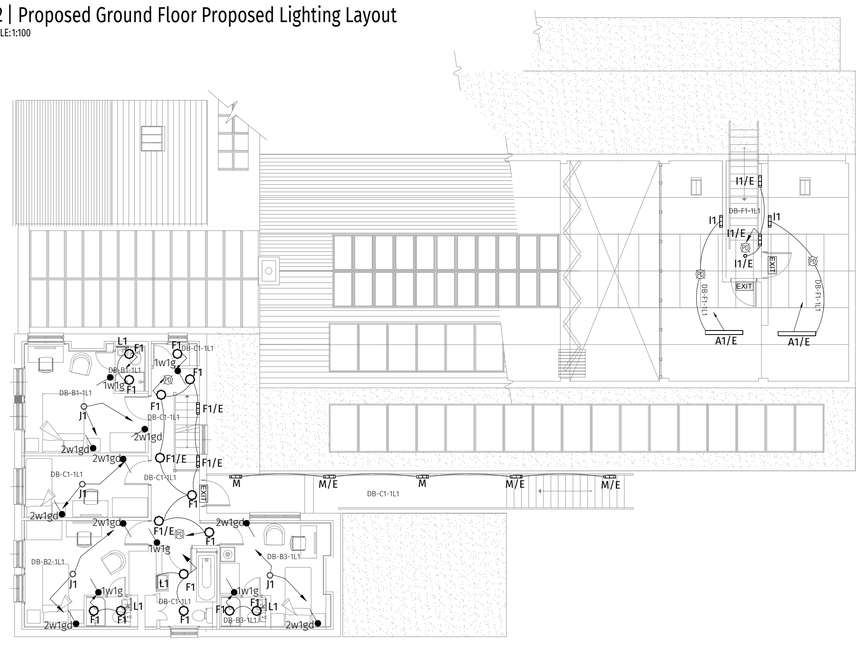

03 | Proposed First Floor Proposed Lighting Layout


SCALE:1:100

01 | Proposed Lighting Layout

SCALE:1:100

Luminaries Schedule

REF	PRODUCT DESCRIPTION	IMAGE
A1	CEILING MOUNTED LUMINARIES AS WHITECROFT LIGHTING ACL INDUSTRY ACH24K 18W 2794lm	
A2	CEILING MOUNTED LUMINARIES AS WHITECROFT LIGHTING ACL INDUSTRY ACH34K 27W 3970lm	
A3	CEILING MOUNTED LUMINARIES AS WHITECROFT LIGHTING ACL INDUSTRY ACH64K 46W 6425lm	
B1	SUSPENDED LUMINARIES AS WHITECROFT LIGHTING AVENUE METRO VITALITY WHITE RECESSED AOVHRY324KW 44W 4820LM	
B2	SUSPENDED LUMINARIES AS WHITECROFT INSPIRATION LED INSPH24KW 26W 3831lm	
C1	RECESSED LUMINARIES AS WHITECROFT LIGHTING ESPRIT LED + MLA-AGC ESLH23K + MLA-AGC 20W 1477lm	
D1	RECESSED LED 600X600mm CEILING MOUNTED LUMINARIES AS WHITECROFT TEGAN OFFICE TEHDH14K 29W 3126lm	
F1	RECESSED LUMINARIES AS ROBUS GOLF R150LED-01 14.6W 1255lm	
G1	RECESSED LUMINARIES AS WHITECROFT LIGHTING CASCADE FLEX DIFFUSER 600X600 C6DH24K8XT 27W 3268lm	
H1	DOWNLIGHT FITTING AS ROBUS RUIL050740-01 4.9W 546lm	
I1	MOUNTED IP65 LUMINAIRES AS WHITECROFT LIGHTING KOLO1P65 K6H4354KS 27W 3549lm	
J1	CEILING ROSE PENDANT WITH LED BULB	
K1	RECESSED FLUORESCENT AS WHITECROFT LUMINARIES HYLKH24K IP54 33W 3290lm	
L1	DUEL VOLTAGE SHAVER LIGHT AS ESTONE IP20 7.1W 410lm	
M	LED BULKHEAD IP65 AS ROBUS VEGA MICROWAVE SENSOR RVE01440DM-04 14W 1030lm	
N1	TRACK MOUNTED DISPLAY LIGHT AS PER STEON LIGHTING BULLET0 MIDI LED 18W 4000K BLACK FINISH	
NT	SURFACE OR SUSPENDED MOUNTING, LIGHTING TRACK SYSTEM. AS PER STEON LIGHTING TRI-TRACK, BLACK FINISH	
P1	INDUSTRIAL (DIMMABLE VERSION) WALL AND CEILING LAMP BLACK OVAL IP44 - AS PER LAMPANDLIGHT.CO.UK NOUTICA + E27 LED LAMP	
X1	LED UP/DOWN FITTING AS ROBUS ACTIVATE BILUME RABL0153038-25 12W 1070lm	
X2	LED FLOOD LIGHT WITH PIR AS ROBUS REMY IP65 BLACK RRE3040-04. 28.7W 2750lm C/W PIR PRESENCE DETECTION SENSOR	
X3	WALL MOUNTED CONICAL LUMINARIES AS WHITECROFT LIGHTING SPECTRE WX IP65 SPXAH14KG 9W 1119lm	
PD	Light level sensing presence detector	
AD	Light level sensing absence detector	
N.W.D	20A one way switch (NG :- Indicates number of gangs) (NW Indicates ways) (D Indicates dimming switch)	
EXIT	Exit Sign	
DS	Double Sided Exit Sign	
E	Denotes Light Fitting is Fitted With A 3Hours Non-Maintained Emergency Battery Backup	

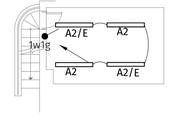

04 | Proposed Plant Room Lighting Layout

SCALE:1:50

REV	DATE	DESCRIPTION	DR	CH
-	31/05/24	FIRST ISSUE	RA	ST

DRAFT

DB3

MANCHESTER
1 Balloon St, Manchester M4 4BE
T: 0161 713 0335 www.db3group.com

CLIENT
GERAINT ROBERTS ASSOCIATES

PROJECT
WREXHAM MINERS RESCUE BUILDING

TITLE
PROPOSED LIGHTING LAYOUT

CREATION DATE	SCALE @ A1	DRN	CHK	APP	SUIT
31/05/24	1:100	RA	ST	MG	

SHEET NO.
16897 - DB3 - B01- XX - DR - E - 63001

REVISION
P01

PROJECT NO | ORIGINATOR | ZONE | LEVEL | TYPE | ROLE | NUMBER

© COPYRIGHT. ALL RIGHTS RESERVED.
THIS DRAWING MUST BE READ IN CONJUNCTION WITH ALL OTHER RELEVANT DRAWINGS AND INFORMATION.
ANY DISCREPANCIES MUST BE REPORTED IMMEDIATELY.
THIS DRAWING OR INFORMATION MUST NOT BE USED FOR CONSTRUCTION UNLESS EXPRESSLY ISSUED FOR CONSTRUCTION.

DO NOT SCALE FROM THIS DRAWING. WORK ONLY TO THE PRINTED DIMENSIONS.