
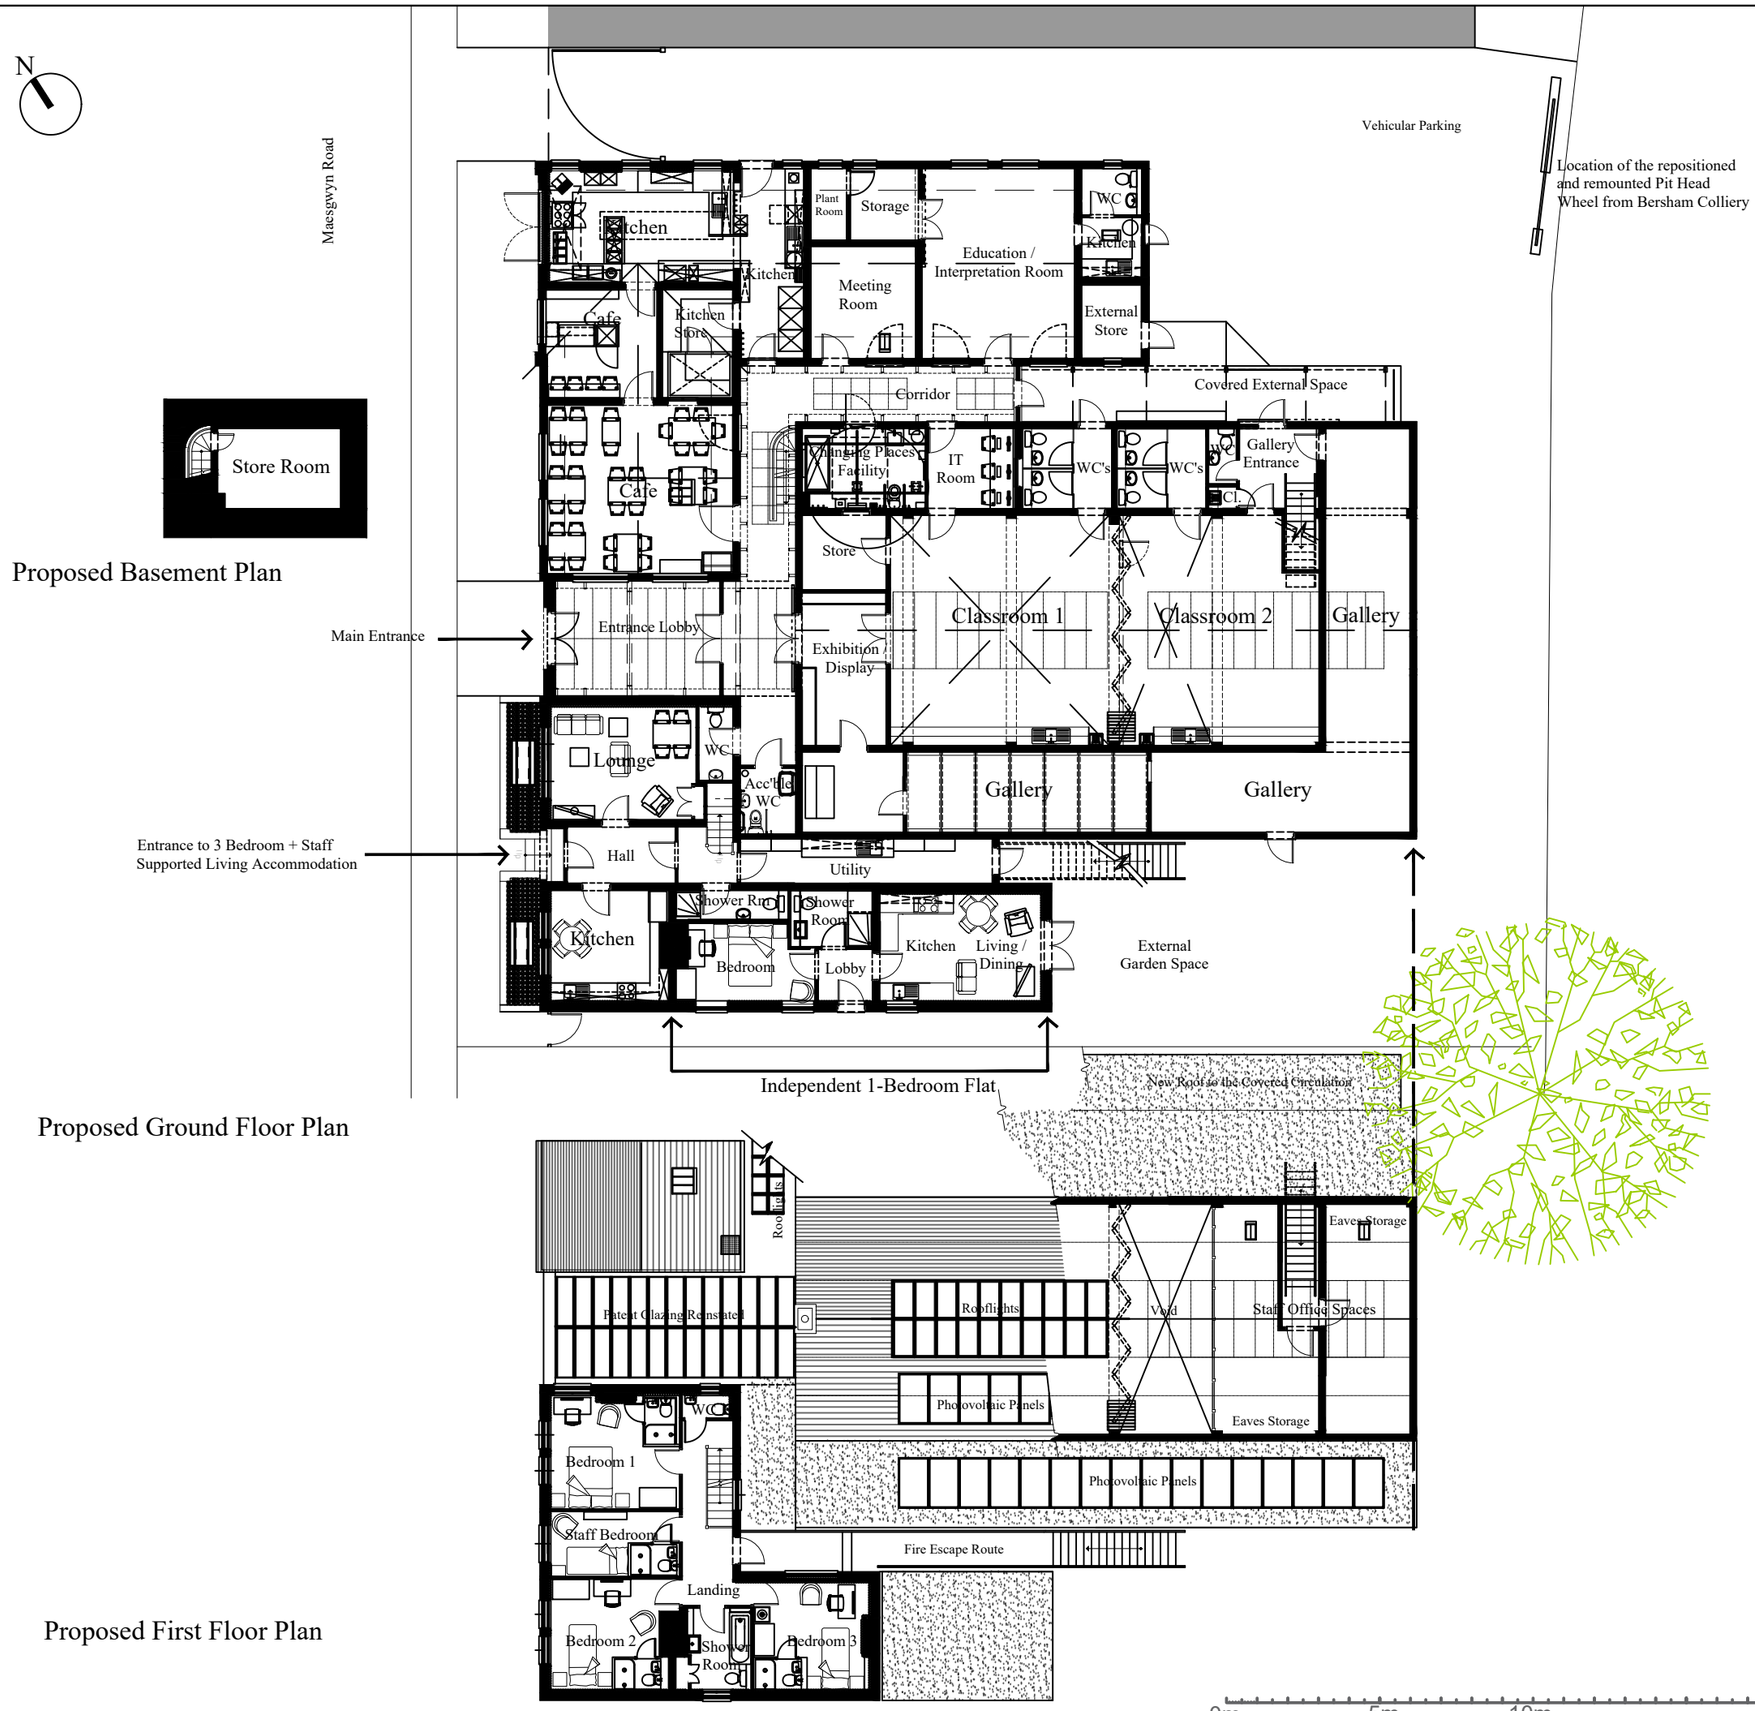


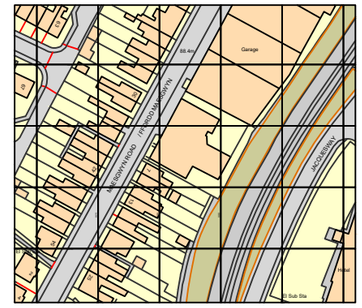

Ordnance Survey, (c) Crown Copyright 2023.
All rights reserved. Licence number 100022432

Site Location Plan - Scale 1:2500

N

Issue.	Date.	Description.	Checked.

AS PROPOSED

Client.
The Trustees of the
Wrexham Miners Project.

Project.
The Miners Rescue Station,
3-5 Maesgwyn Road, Wrexham, LL11 2AP.

Drawing Title.
Proposed Floor Plans

Dwg. No.
TMRS - GRA-XX-XX-DR-A-Pr03
Project. Company. Zone. Level. Type. Role. Number.

Scale . +/- 1:200 @ A3
Drawn . JGR
Date . 01.11.23
Checked. JGR
Issue. Ref. P01

GERAINT ROBERTS ASSOCIATES
ARCHITECT AND HISTORIC BUILDINGS CONSULTANT
2 Maes Derw, Llanfechain, Powys, SY22 6XN
T: 07722 146949 E: geraint@grauk.com