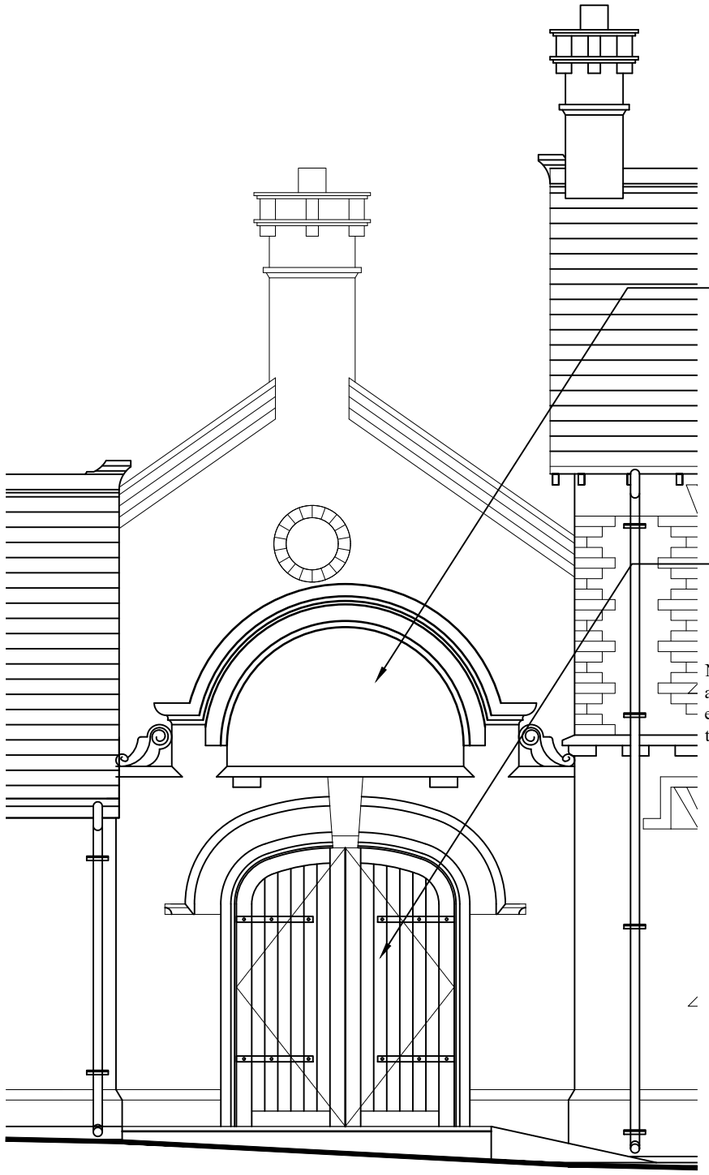


Existing decorative brickwork/terracotta sign and surround to be reinstated to match the original entrance design. New pair of entrance doors to be constructed to fit the new opening. See photograph below of the sign that remains in the possession of the Client onsite.

Reinstatement of a Patent Glazed Roof system to the Main Entrance. As a Thermal Upgrade, a double glazed specification is proposed. Lead covered ridge detail. Reinstatement of existing metal trusses within the entrance, and existing corbels to be reused. Line and level of existing box gutters to be used

New Painted softwood entrance doors to match the detailing of the ordinal that is available from historic photographic records.

New MW40 double glazed screen and doors to replace an existing solid partition and doors within the entrance area. Glass to have a semi-transparent transfer film image fitted to the inner face.

Memorial to the Colliers who lost their lives during the Gresford Mine Disaster to be regularised as part of this LBC application. Memorial consists of the names and details of all 266 colliers lost on individual fired clay tablets that are secured the existing brick wall.


Proposed West Elevation at the Main Entrance



Existing Terracotta Signage to be cleaned and reinstated at the Main Entrance




Gresford Colliery Disaster Memorial in the Main Entrance

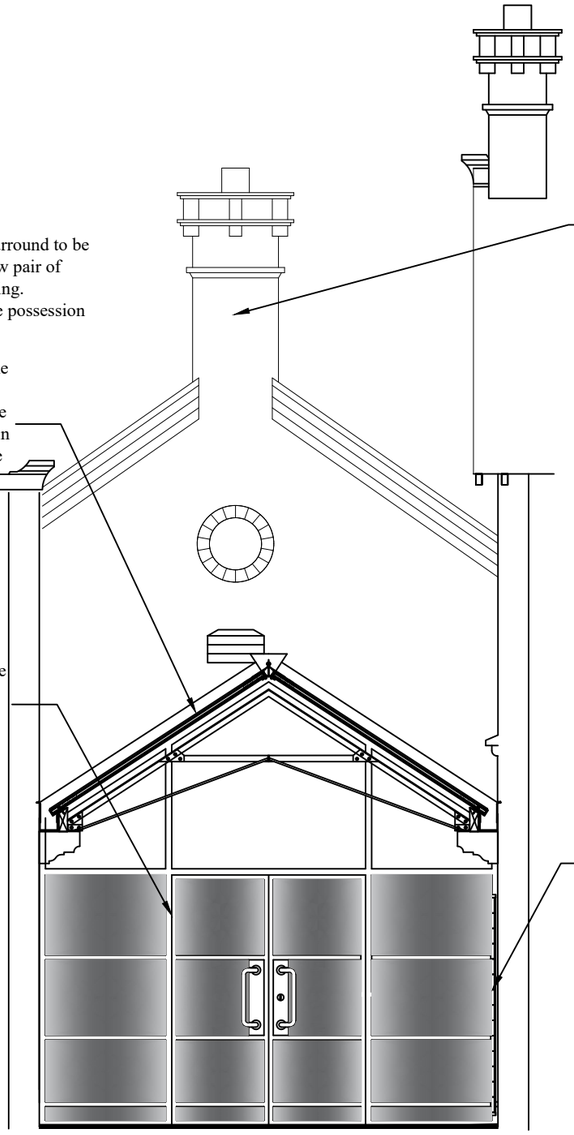

Existing chimney that was temporarily dismantled as part of a programme of emergency weather-proofing work to be rebuilt on a like for lie basis.

Memorial to the Colliers who lost their lives during the Gresford Mine Disaster to be regularised as part of this LBC application. Memorial consists of the names and details of all 266 colliers lost on individual fired clay tablets that are secured the existing brick wall.

Proposed Section C-C (Internal Elevation)

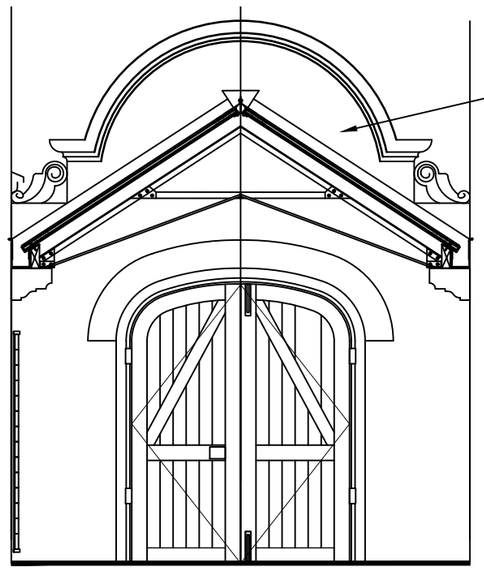


Existing decorative brickwork/ terracotta sign and surround to be reinstated to match the original entrance design. New pair of entrance doors to be constructed to fit the new opening. See photograph below of the sign that remains in the possession of the Client onsite.

Proposed Section D-D (Internal Elevation)

0m 1m 2m

Proposed Sections C-C + D-D - Scale - 1:50 @ A3

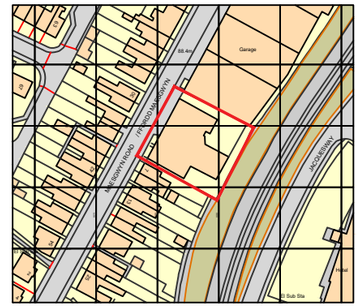

Ordnance Survey, (c) Crown Copyright 2023.
All rights reserved. Licence number 100022432

Site Location Plan - Scale 1:2500

N

Issue.	Date.	Description.	Checked.
XXX	XX.XX.XX	XXXX	XX

AS PROPOSED

Client.
The Trustees of the
Wrexham Miners Project.

Project.
The Miners Rescue Station,
3-5 Maesgwyn Road, Wrexham, LL11 2AP.

Drawing Title.
Proposed Main Entrance Elevation+Sections
The Miners Rescue Station

Dwg. No.
TMRS - GRA-XX-XX-DR-A-Pr11
Project. Company. Zone. Level. Type. Role. Number.

Scale . +/- 1:50 @ A3
Drawn . JGR
Date . 23.02.24
Checked. JGR
Issue. Ref. E 01

GERAINT ROBERTS ASSOCIATES
ARCHITECT AND HISTORIC BUILDINGS CONSULTANT
2 Maes Derw, Llanfechain, Powys, SY22 6XN
T: 07722 146949 E: geraint@grauk.com