

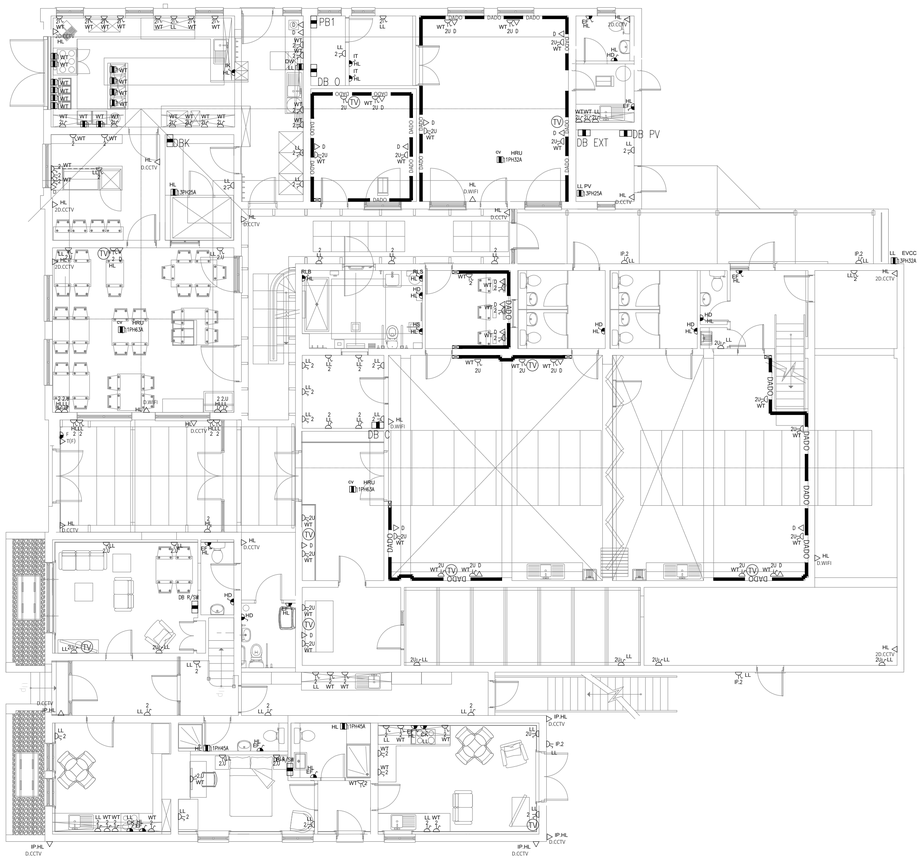


02 | Proposed Ground Floor Proposed Power and Data Layout
SCALE:1:100

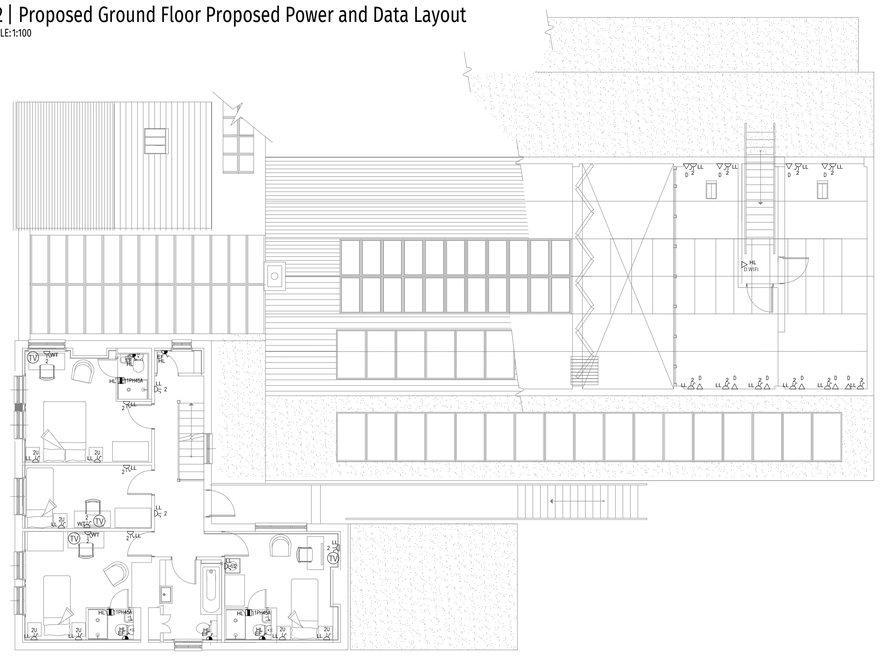

03 | Proposed First Floor Proposed Power and Data Layout
SCALE:1:100

01 | TITLE
SCALE:1:XXX

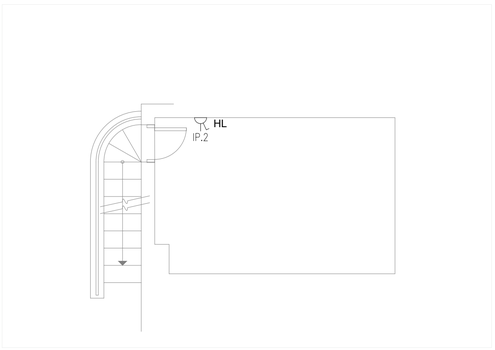

04 | Proposed Plant Room Power and Data Layout
SCALE:1:50

LEGEND:

	13A SINGLE UN-SWITCHED SOCKET OUTLET
	13A SINGLE SWITCHED SOCKET OUTLET
2U	13A TWIN SWITCHED SOCKET OUTLET C/W TWIN USB B & C OUTLETS
2	13A TWIN SWITCHED SOCKET OUTLET
	13A SWITCHED FUSED CONNECTION UNIT
	13A UNSWITCHED FUSED CONNECTION UNIT
T	TELEPHONE POINT
D	TWIN DATA POINT
WIFI	SINGLE DATA POINT FOR WIFI
CCTV	SINGLE (2D FOR DOUBLE) DATA POINT FOR CCTV
	MAIN DISTRIBUTION BOARD
SP&N	DISTRIBUTION BOARD SP&N
TP&N	DISTRIBUTION BOARD TP&N
	ISOLATOR
	1PH COMMANDO SOCKET OUTLET
TV	TELEVISION (HDMI INCLUDED)
PR	CEILING HUNG PROJECTOR
MP	MEDIA PLATE (VGA/AUDIO/USB/HDMI)
	DATA CABINET

WH	WATER HEATER
LL	LOW LEVEL
HL	HIGH LEVEL
WT	WORK TOP/ DESK HEIGHT
IP	IP65 SOCKET OUTLET
EF	EXTRACT FAN
HD	HAND DRYER
DA	DISABLED ALARM RESET BUTTON
IK	INSECT KILLER

EX	EXISTING
N	NEW

REV	DATE	DESCRIPTION	DR	CH

DRAFT

DB3

MANCHESTER
1 Balloon St, Manchester M4 4BE
T: 0161 713 0335 www.db3group.com

CLIENT

PROJECT

TITLE

CREATION DATE	SCALE @ A1	DRN	CHK	APP	SUIT

SHEET NO. REVISION

XXXXX - DB3 - XXX - XX - DR - A - XXXXX

PROJECT NO | ORIGINATOR | ZONE | LEVEL | TYPE | ROLE | NUMBER

© COPYRIGHT. ALL RIGHTS RESERVED.
THIS DRAWING MUST BE READ IN CONJUNCTION WITH ALL OTHER RELEVANT DRAWINGS AND INFORMATION.
THIS DRAWING IS COPYRIGHT AND MUST NOT BE REPRODUCED IN ANY FORM.
THE DRAWING OR INFORMATION MUST NOT BE USED FOR CONSTRUCTION UNLESS EXPRESSLY ISSUED FOR CONSTRUCTION.

DO NOT SCALE FROM THIS DRAWING. WORK ONLY TO THE PRINTED DIMENSIONS.