
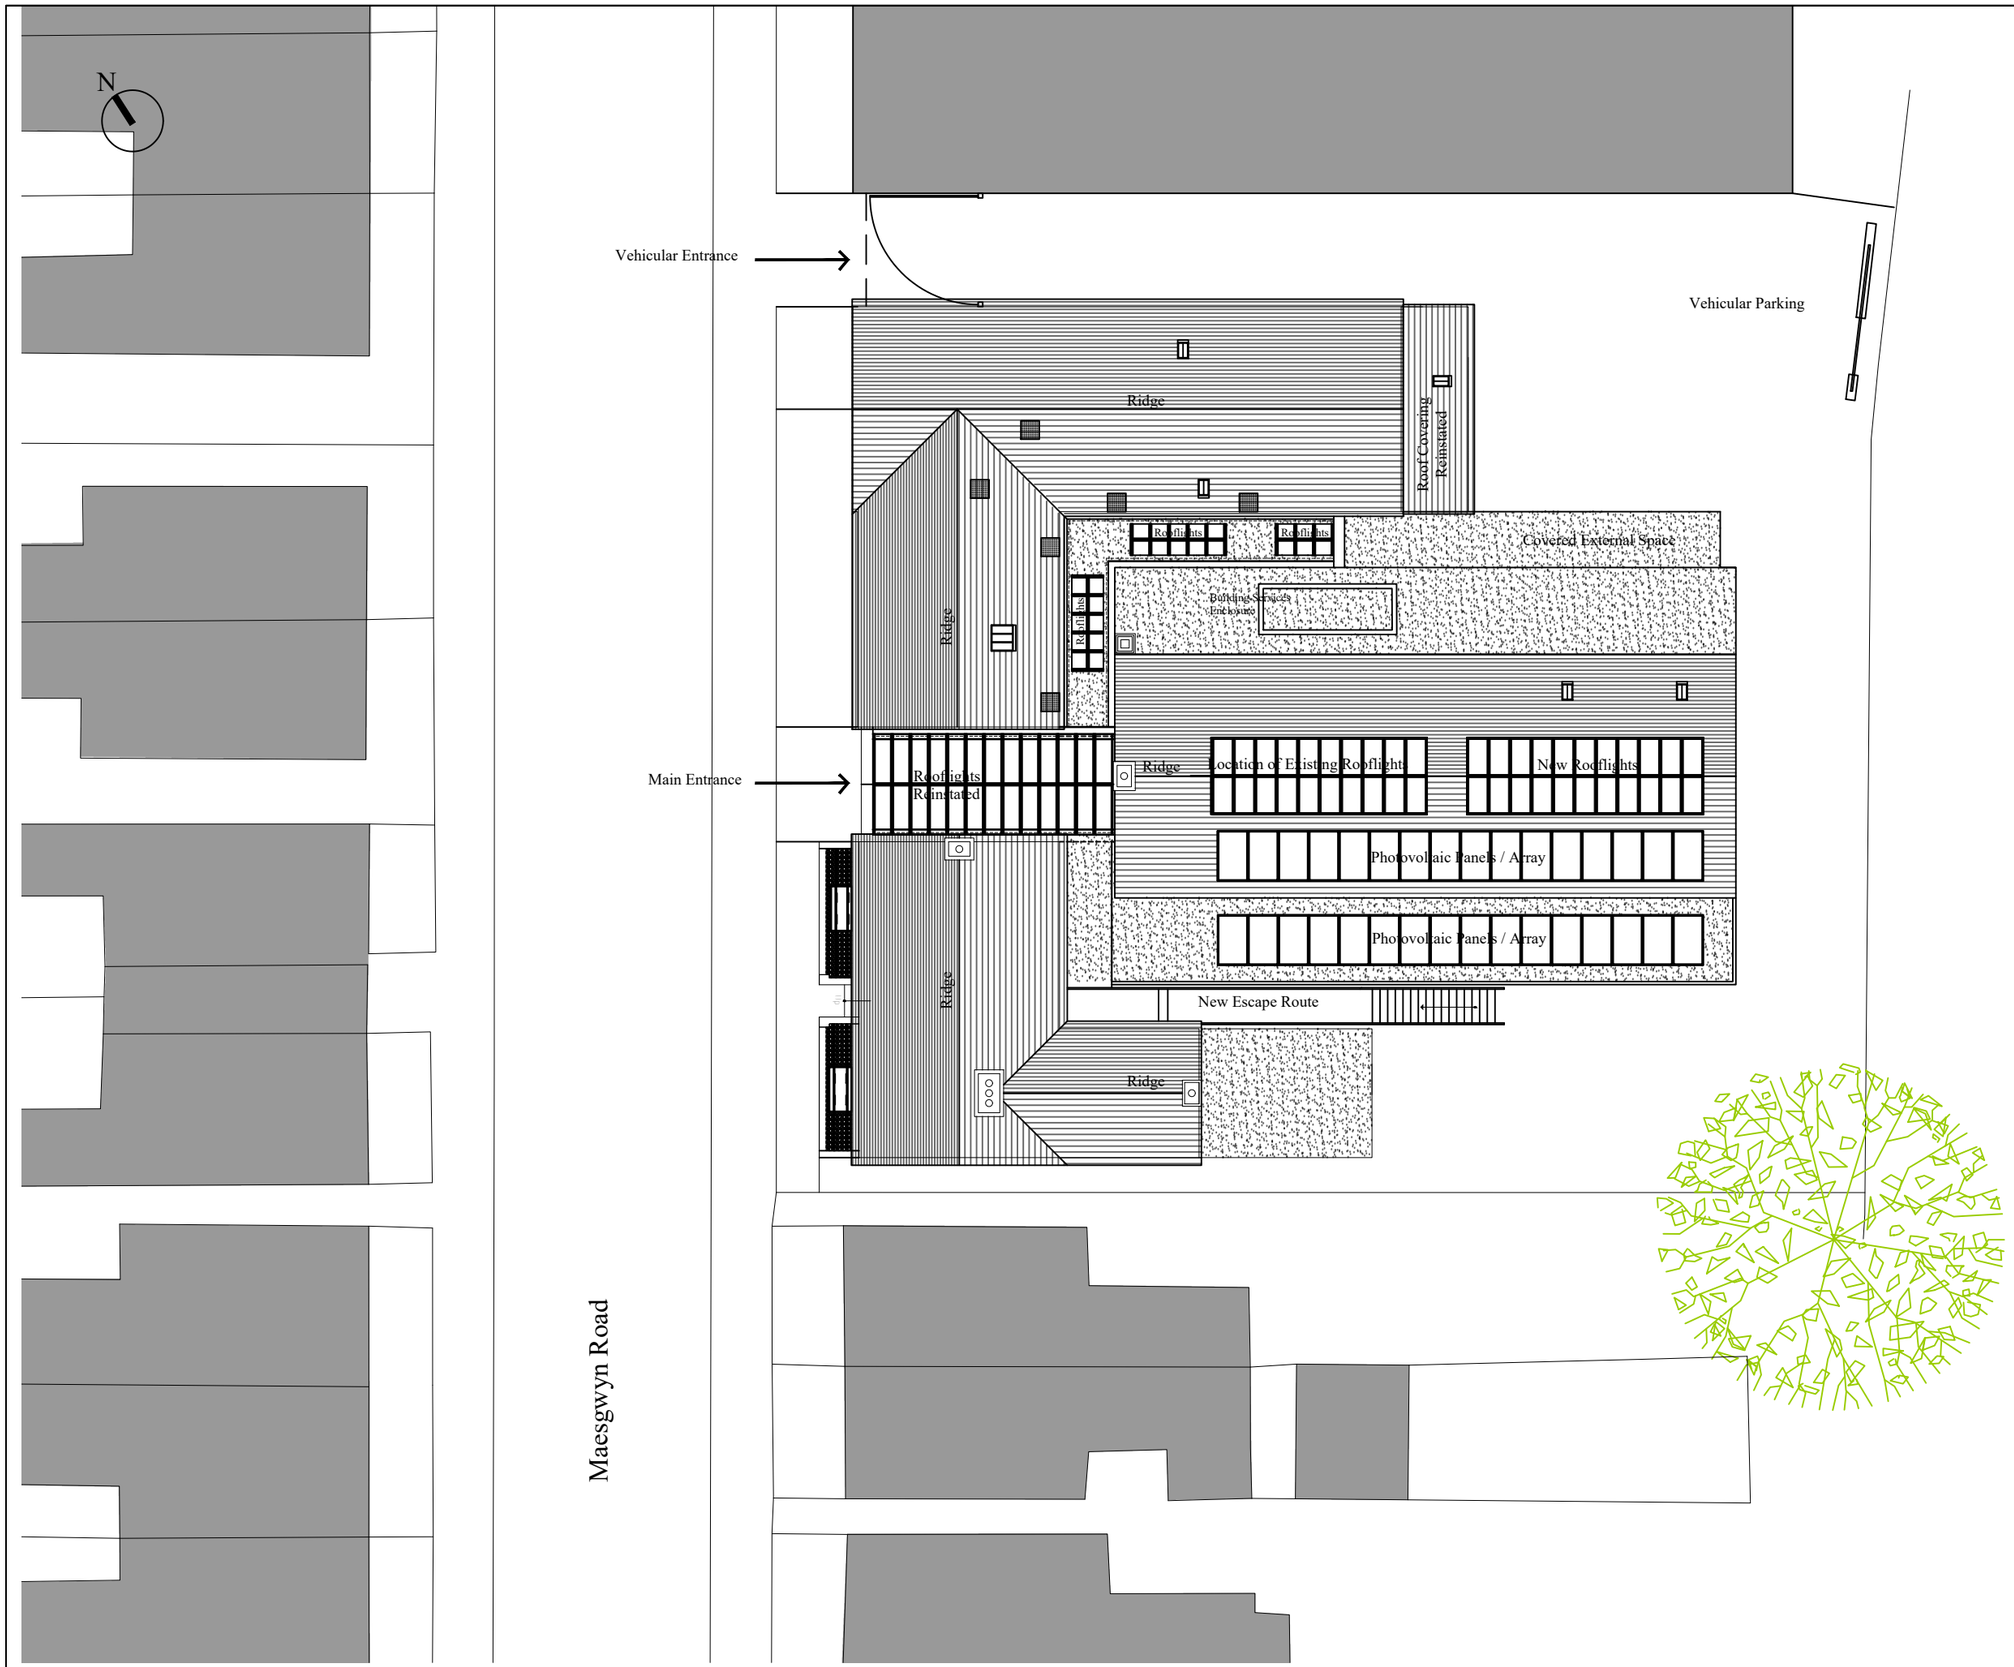



Existing Roof Plan - Scale - 1:200 @ A3

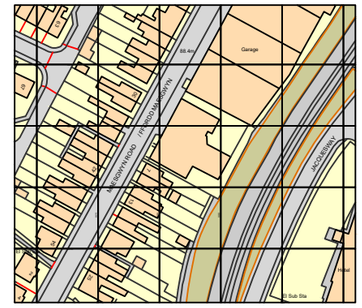


Ordnance Survey, (c) Crown Copyright 2023.
All rights reserved. Licence number 100022432

Site Location Plan - Scale 1:2500

N

| Issue. | Date. | Description. | Checked. |
|---|---|---|---|
| --- | --.--.-- | ------- | -- |

## AS PROPOSED

Client.
The Trustees of the
Wrexham Miners Project.

Project.
The Miners Rescue Station,
3-5 Maesgwyn Road, Wrexham, LL11 2AP.

Drawing Title.
Proposed Roof Plan

Dwg. No.
**TMRS - GRA-XX-XX-DR-A-Pr04**
Project Company. Zone. Level. Type. Role. Number.

| Scale . | Drawn . | Issue. Ref. |
|---|---|---|
| +/- 1:200 @ A3 | JGR | **P01** |
| Date . 01.11.23 | Checked. JGR | |

**GERAINT ROBERTS ASSOCIATES**
ARCHITECT AND HISTORIC BUILDINGS CONSULTANT
2 Maes Derw, Llanfechain, Powys, SY22 6XN
T: 07722 146949 E: geraint@grauk.com