
Copyright Sports Labs Ltd 2024

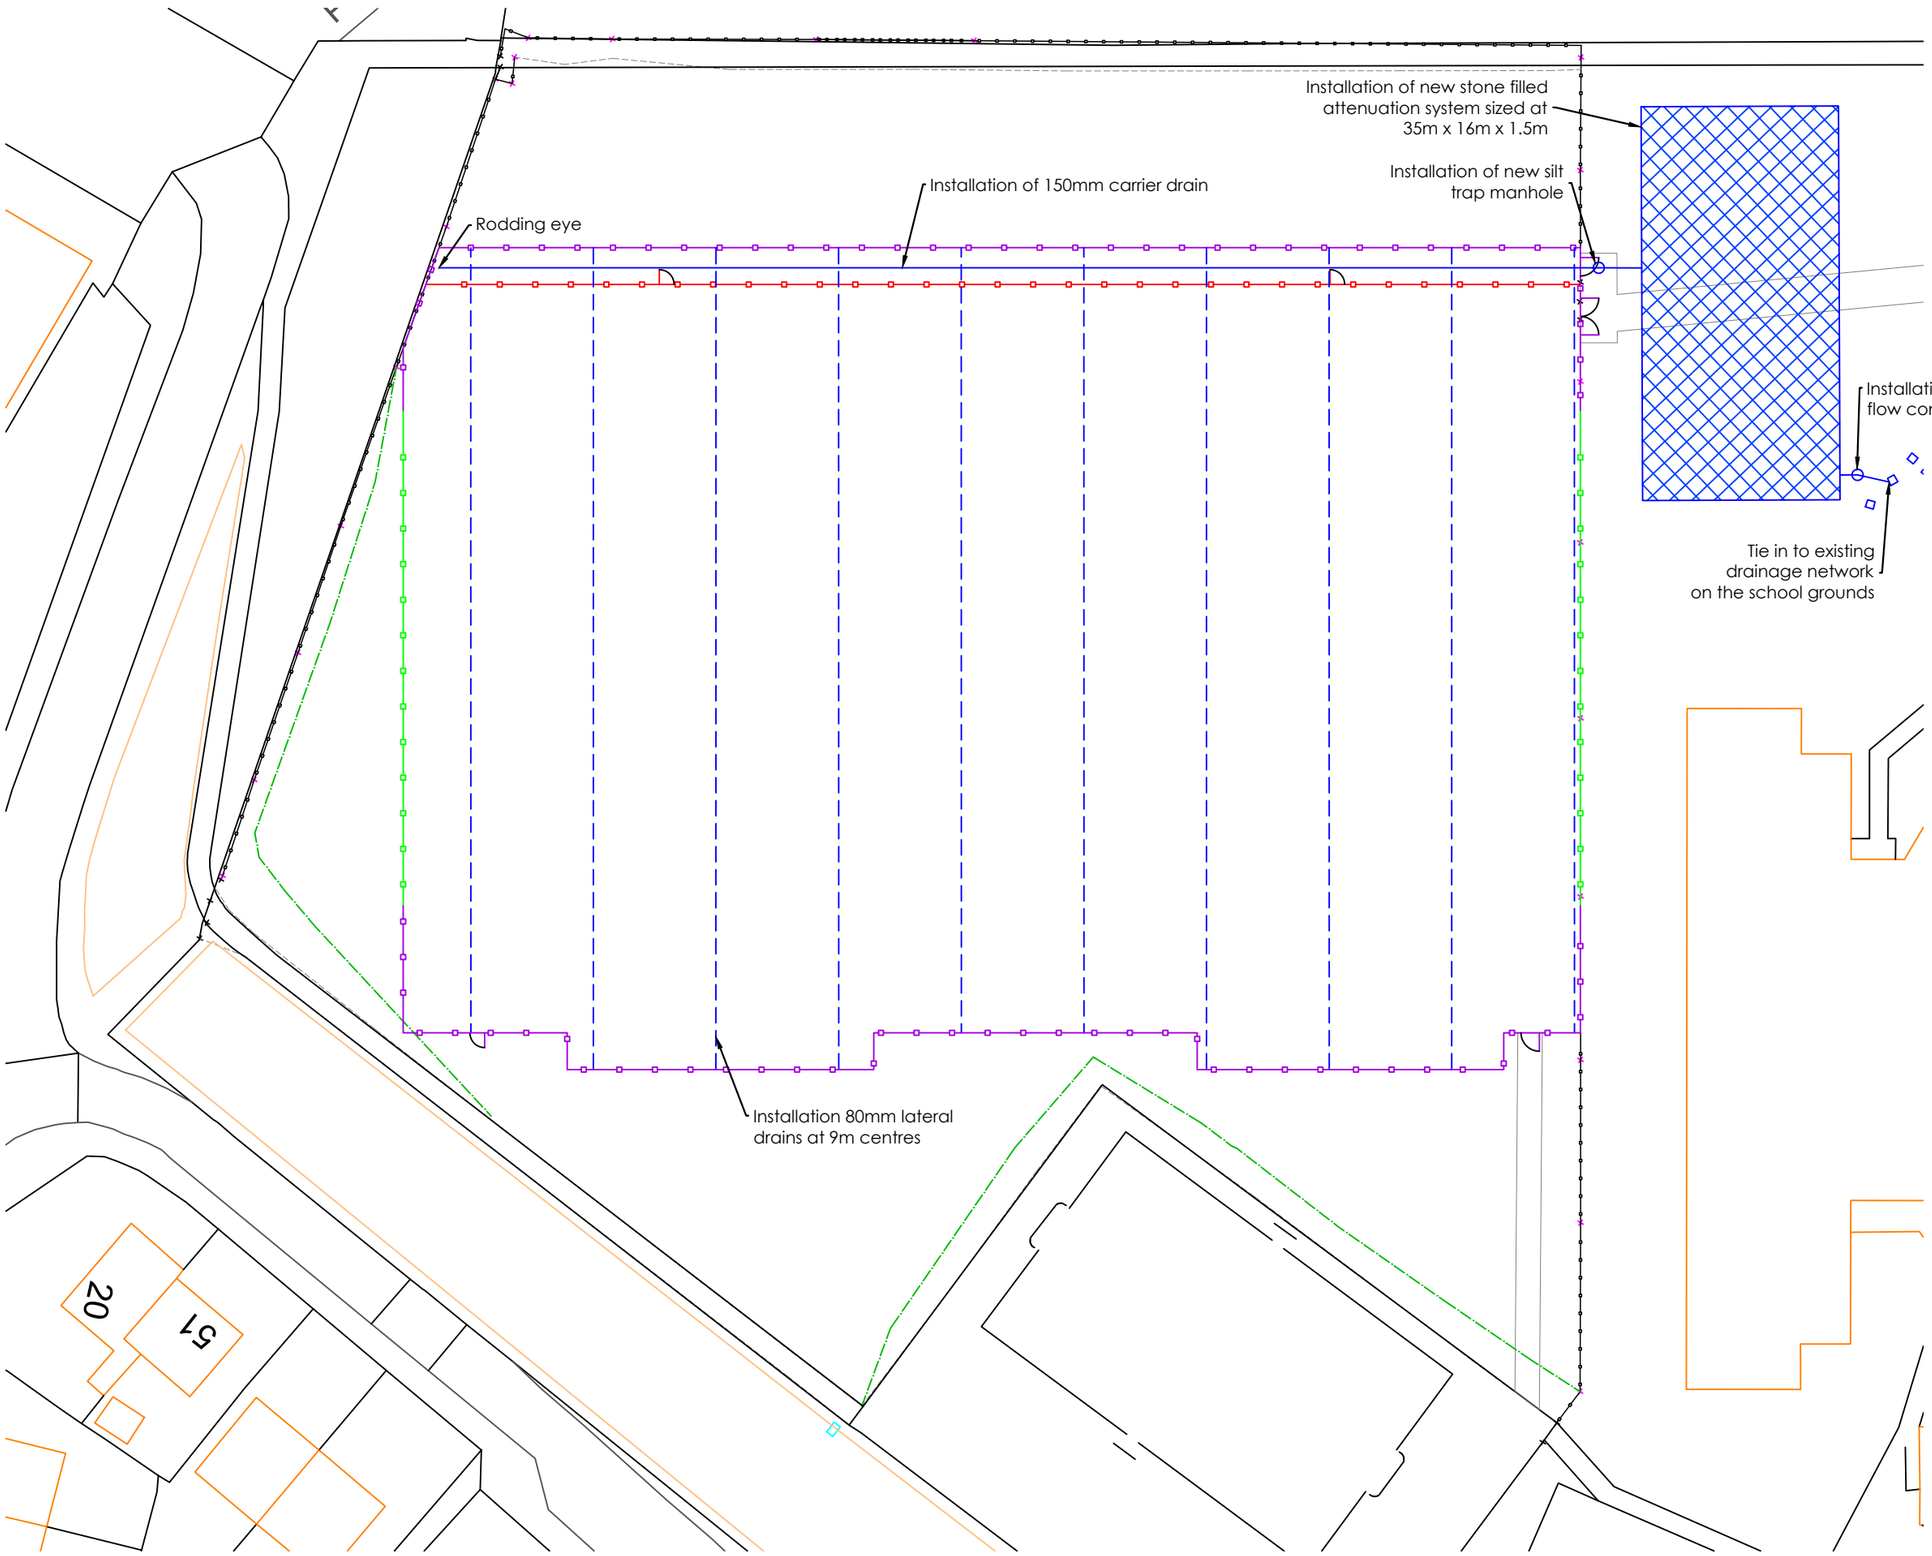

01 DRAINAGE LAYOUT
SCALE: 1:500

N

NOTES
It is the contractors responsibility to check design levels and sizes for compliance. Any discrepancies or errors to be identified to the design team.

Indicative levels are subject to Contractor's design.

New parallel drainage system
consisting of;

Lateral drainage - 80mm diamater at 6.0m centres

Carrier drainage - 150m diamater, location as shown

KEY

- Existing Fence
- New 3.0m Perimeter Fence
- New 1.2m Spectator Fence
- 80mm Diameter Perforated Pipe
- 150mm Diameter Perforated Pipe
- Existing Manhole
- New Manhole
- New Stone Filled Attenuation System

REVISION	DETAILS	BY	DATE	CHECKED

sportslabsconsult
info@sportslabsconsult.com

YSGOL BRYN ALYN
DRAINAGE LAYOUT
CONSTRUCTION OF A NEW 3G SYNTHETIC PITCH

0 5 10 20
Scale bar 1:500

Date: 11/2024 Scale: 1:500 @ A3	Job. No. 3310	Drawn by: CH Checked by: DD