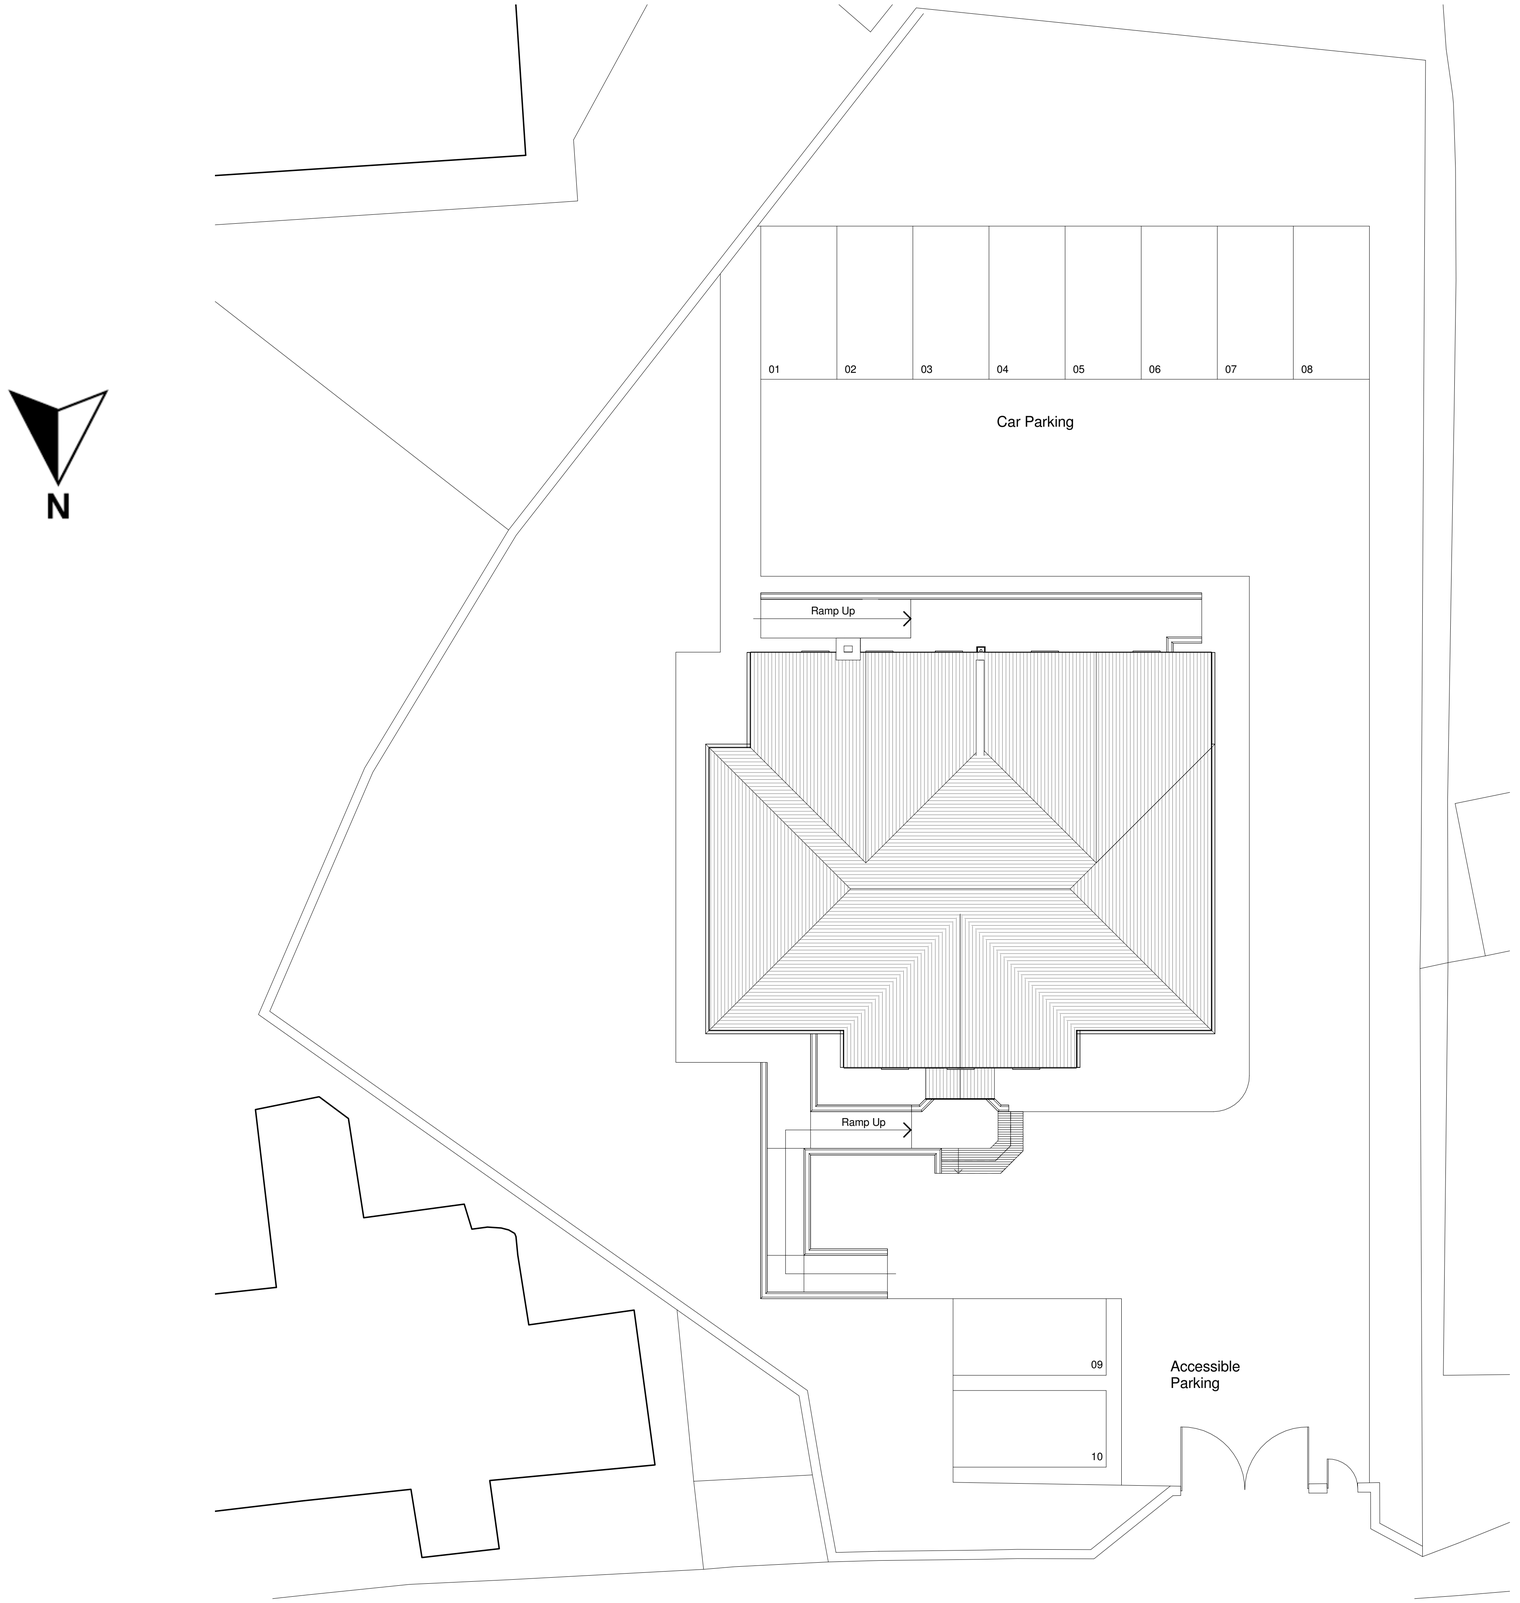


1 **Existing Site Plan**
1 : 100

© Mistral Building Solutions Ltd.

Notes:

Check all dimensions on site prior to fabrication

Report all errors or omissions to Mistral Building Solutions Ltd. or the contract administrator.

This drawing is protected under copyright and it shall not be reproduced in part or whole without the prior express consent of Mistral Building Solutions Ltd.

Materials and workmanship shall be in accordance with all current British Standards & codes of practice / Statutory Regulations and manufacturers recommendations/specificatio

MISTRAL
ARCHITECTS & SURVEYORS
□ Architecture □ Surveying □ Project Management
The Old Telephone Exchange, Brassknocker Street, Magor NP26 3EG
T. 01633 880666 F. 01633 881004
e.mail: info@mistralbuilding.co.uk web: www.mistralbuilding.co.uk

No.	Description	Date

Ty Dewi Sant, Rhosddu Road, Wrexham LL11 0ZX

Existing Site Plan

Project number	1205
Date	27/10/14
Drawn by	TF
Checked by	AQ
	002
Scale	1 : 100

27/10/2014 08:47:03