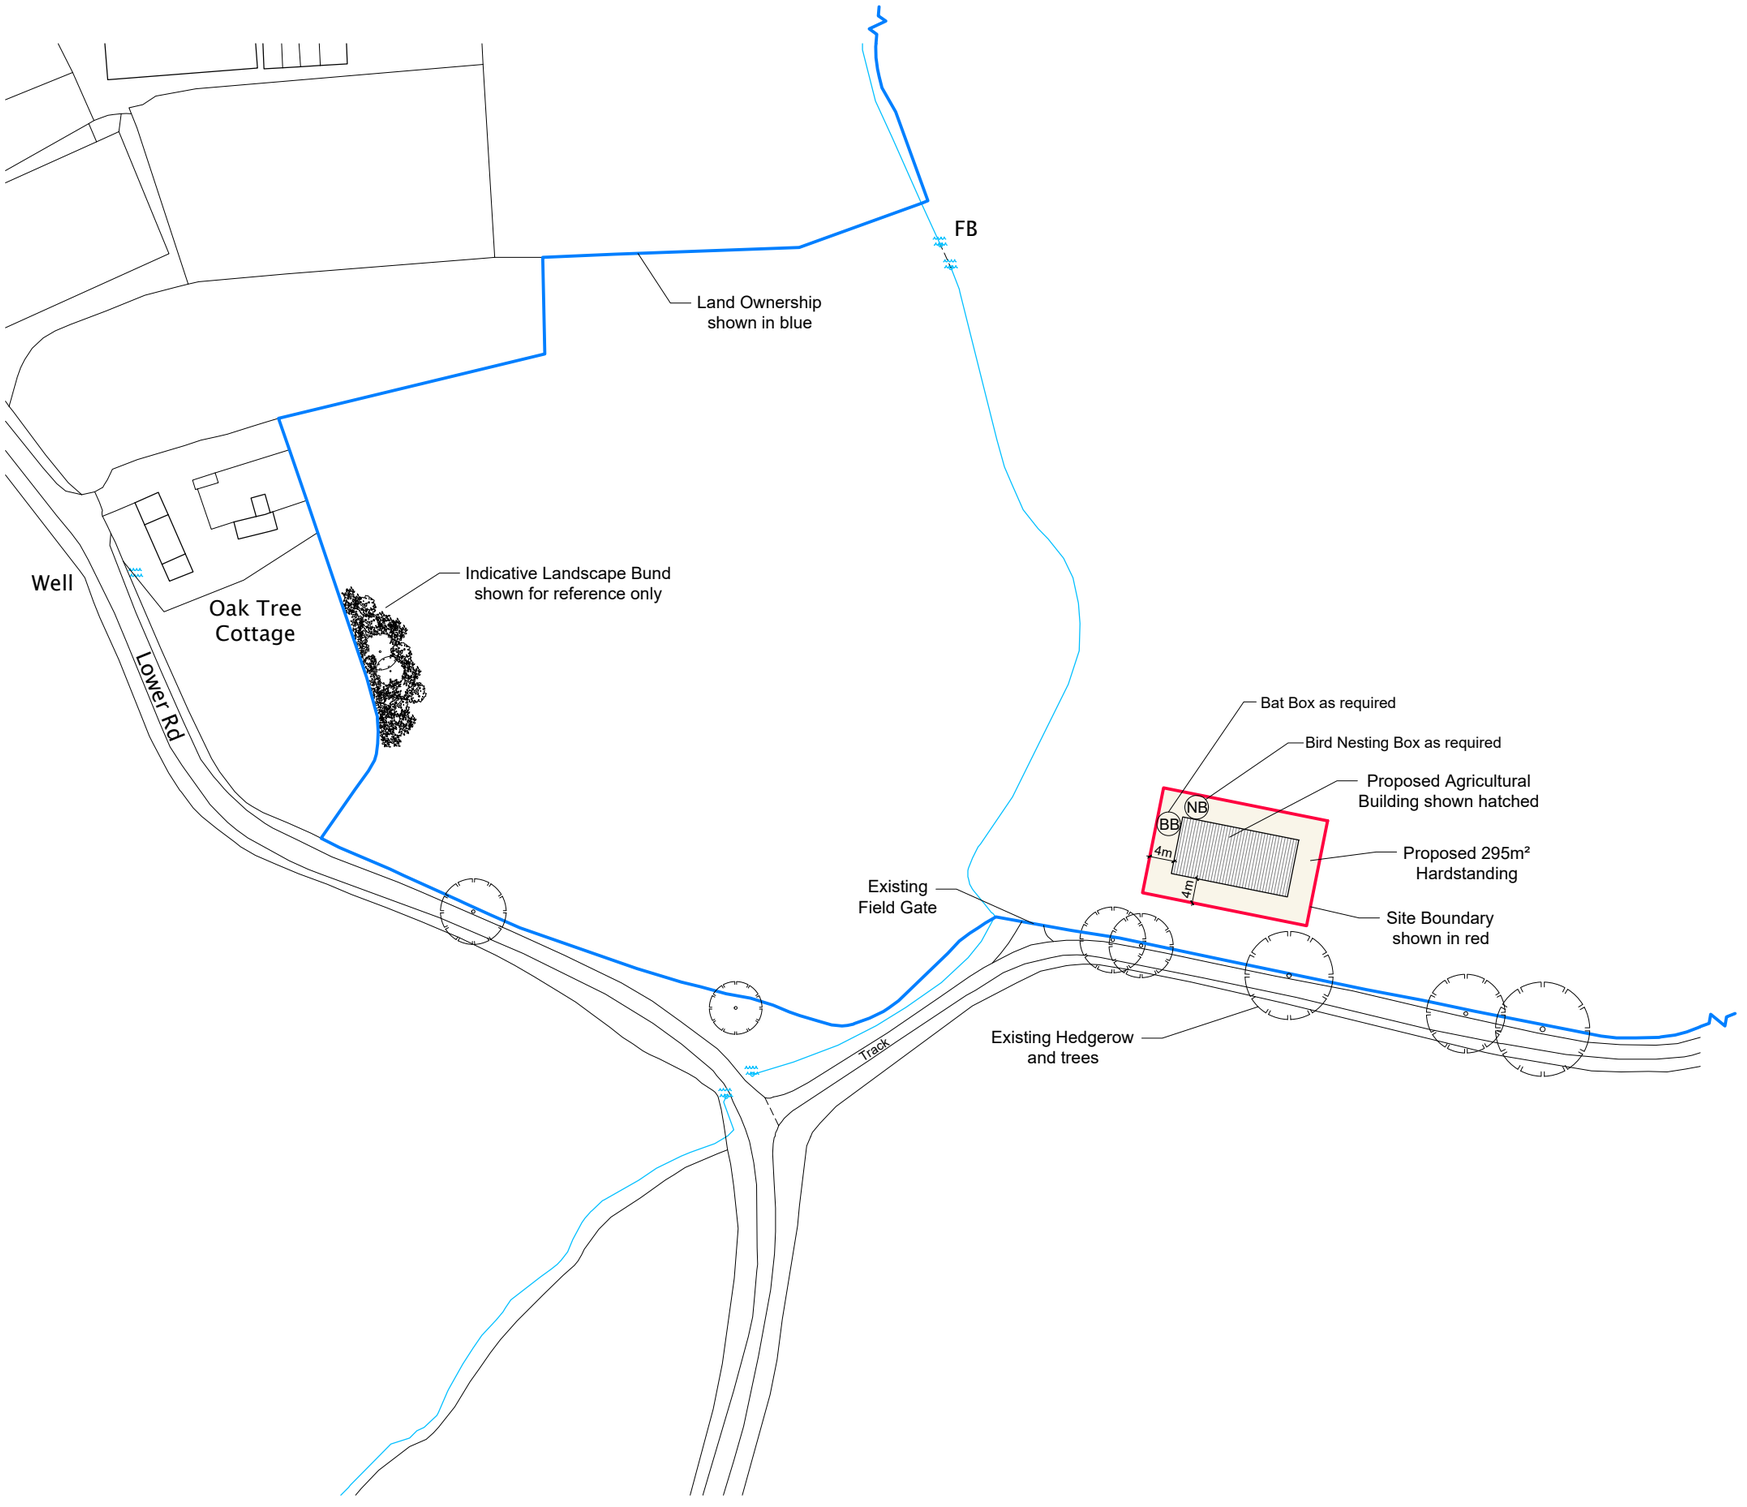


Proposed Site Plan

Halls 1845

NOTES
Any discrepancies found should be immediately communicated to the designer for further consideration. Any boundaries shown on the drawing are indicative only and should not be used to signify ownership.

DO NOT SCALE FROM THIS DRAWING.

@ COPYRIGHT HALL'S HOLDINGS LTD 2024

BASED ON ORDNANCE SURVEY © CROWN COPYRIGHT 2024.
ALL RIGHTS RESERVED USED WITH PERMISSION.
LICENCE NUMBER 100055041.

Rev	Comments	Drawn	Date
A	Access amended	JN	03.01.25

Agent

Halls Holdings Ltd
Halls Holdings House
Bowman Way
Battlefield
Shrewsbury
SY4 3DR
Tel: 01743 450700
Fax: 01743 443759
web: www.hallsgb.com

Project

Agricultural Storage Building

Site Address

Land Nr Ridley Wood,
Wrexham LL13 9YA

Client

Mr M Hilliker

Contact

Lyndsey Fisher
lyndsey.fisher@hallsgb.com

Title

Proposed Site Plan

Drawn by

Jack Neale
jneale@hallsgb.com

Status

Permitted Development

Scale	Date
1:1000@A3	**31.12.2024**
Dwg. No. **12533 - 005**	Rev. **A**