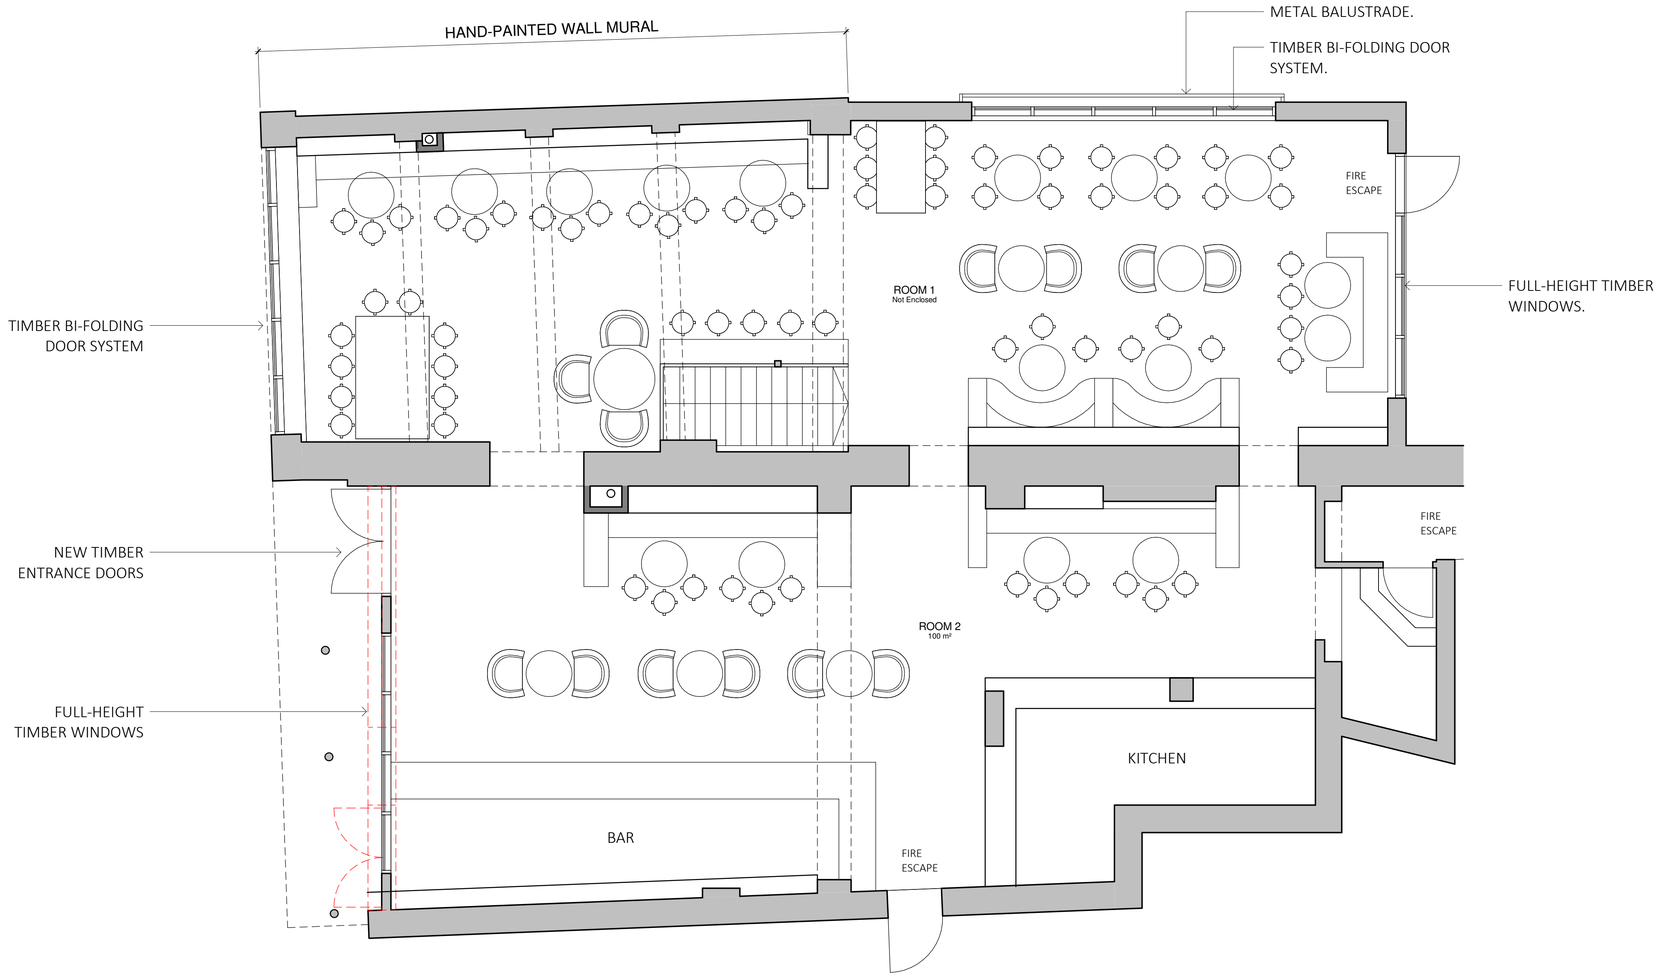


Proposed Ground Floor Plan

1 : 50

0m 1m 2m 3m 4m 5m

ARKIFY

ARKIFY LTD.
36 Pas Tirion, Nant Parc,
Wrexham, LL14 1UR
07543969890
geraint@arkify.co.uk
www.arkify.co.uk

Project:	The Turn Table, High St, Wrexham				
Title:	Proposed Ground Floor Plan				
Scale @ A1:	1 : 50	Scale @ A3:	1:100	Author: GE	Date: 17/12/24
Project Ref:	24-39	Drawing No:	A102	Rev.	-