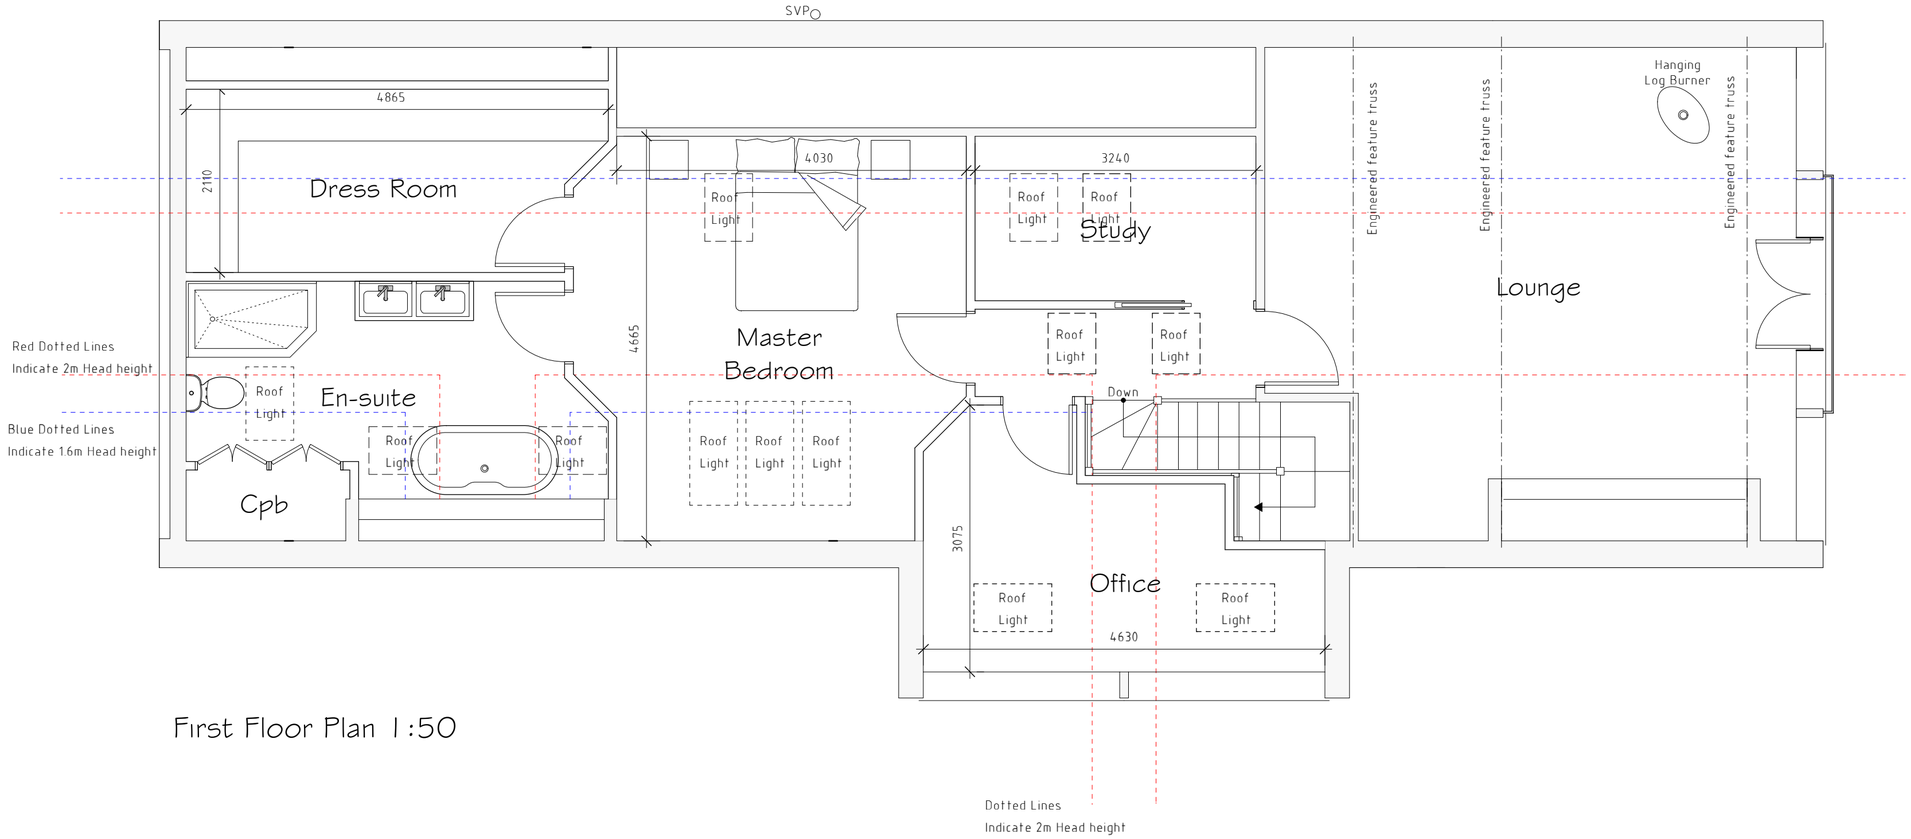


First Floor Plan 1:50

Services Key

MH Existing Man Hole Position

Existing Rain Water Gully (RWG) Position

Existing Back Inlet (BIG) Gully Position

Existing Soil Vent Pipe (SVP) Position

Rev	Date	Detail	Initial

Project:

Proposed Alterations to,
71 Hillock Lane,
Marford, Wrexham,
LL12 8YG

Title: Planning: First Floor

Scale: (A2) 1:50

Drawn By: L. Fowles

Date: May 2024

Drawing No: B173/003

Sheet: 2 of 3

blueprint
architectural services

partner LABC

Office 3K4,
Redwither Business Tower,
Wrexham. LL13 9XT
Tel: 01978 356500
www.blueprintarchitectural.com

© copyright all rights reserved