




Front Elevation 1:100

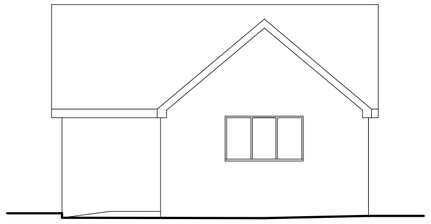


Side Elevation 1:100

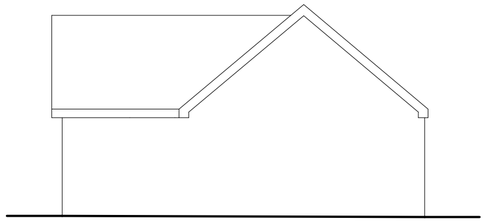

Rear Elevation 1:100

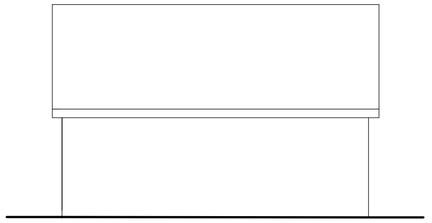

Side Elevation 1:100

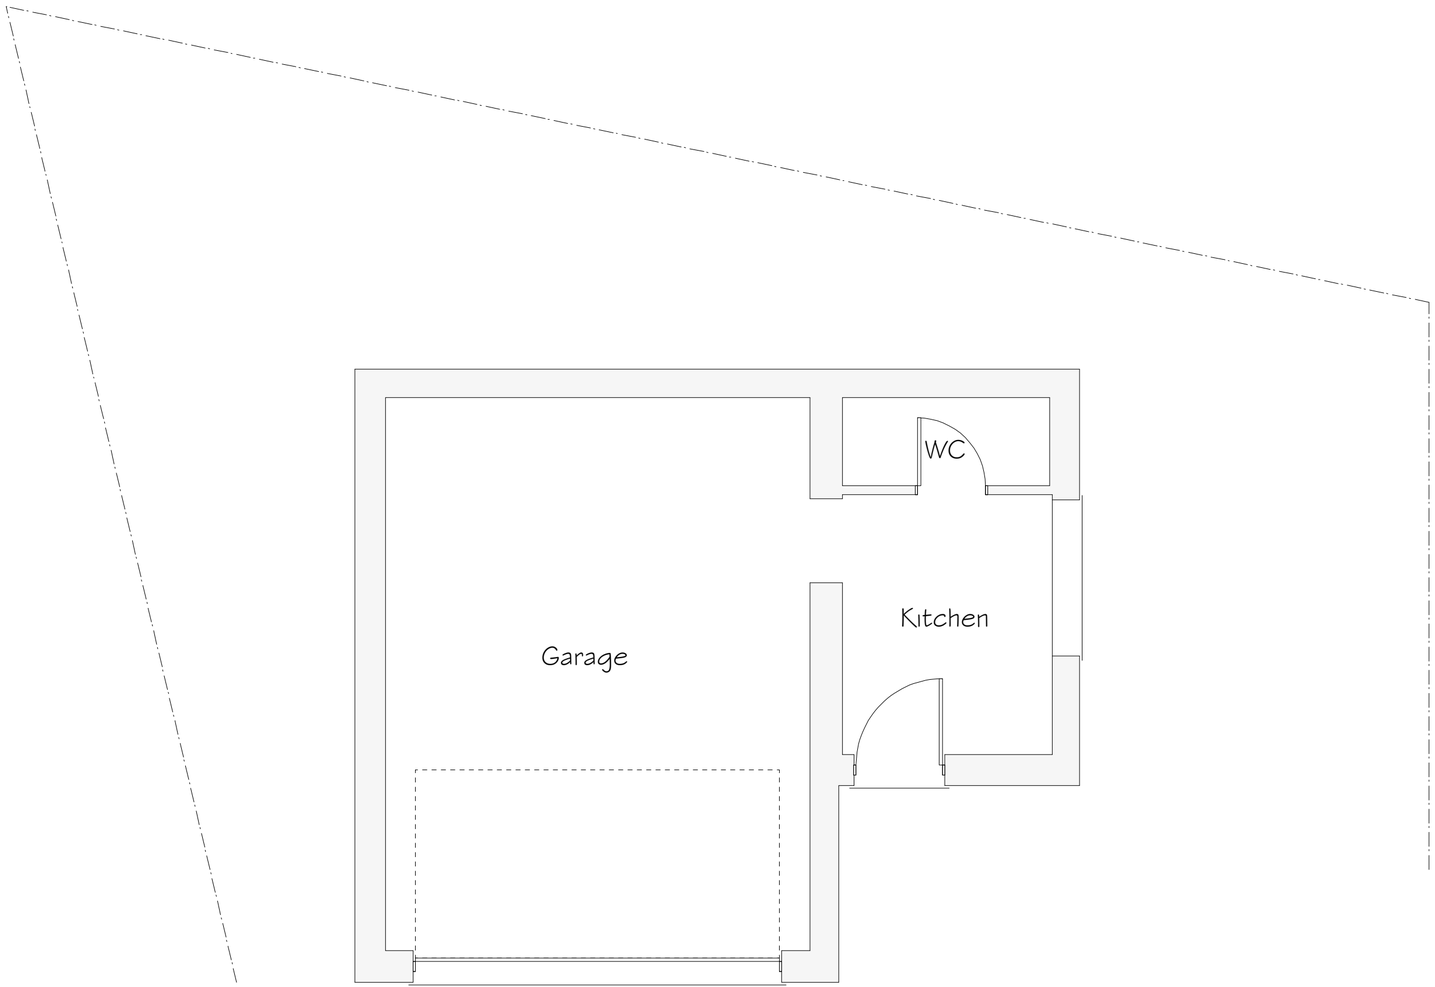

Floor Plan 1:50

Rev	Date	Detail	Initial

Project:
Proposed Alterations at
4 Plas Acton Close,
Wrexham,
LL12 8ED

Title:	Scale: (A2)
Existing	1:50 & 1:100

Drawn By:	Date:
L.Roberts	Oct 2024
Drawing No: F056/001	Sheet: 1 of 1

blueprint
architectural services

partner LABC

Office 3K4,
Redwither Business Tower,
Wrexham. LL13 9XT
Tel: 01978 356500
www.blueprintarchitectural.com

© copyright all rights reserved