
5 Harwoods Close LL12 0HA - Site Plan

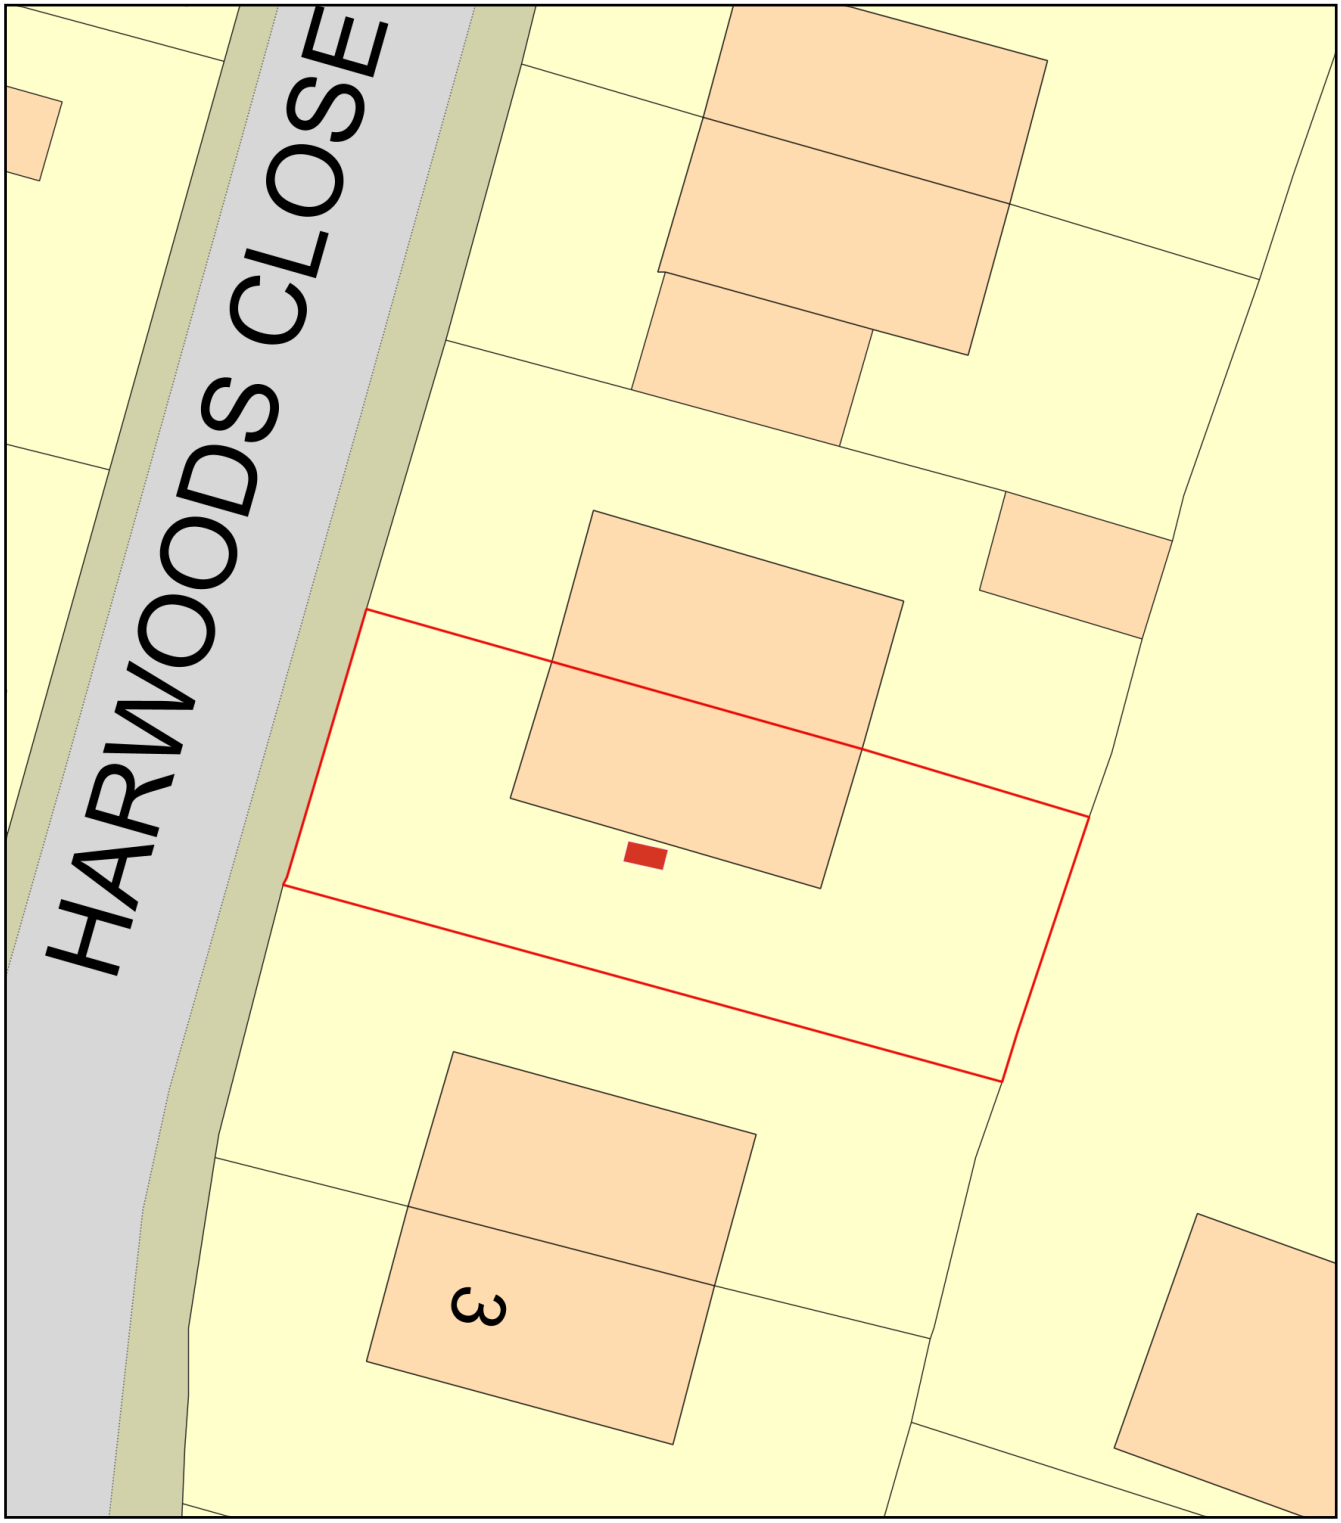

0 10
Metres

N

ReQuestaPlan

Plan Produced for: City Energy Network LTD

Date Produced: 08 Jan 2025

Plan Reference Number: TQRQM25008163424163

Scale: 1:200 @ A4

© Crown copyright and database rights 2023 OS 100042766