

8 CAMBRIDGE COURT, WREXHAM.

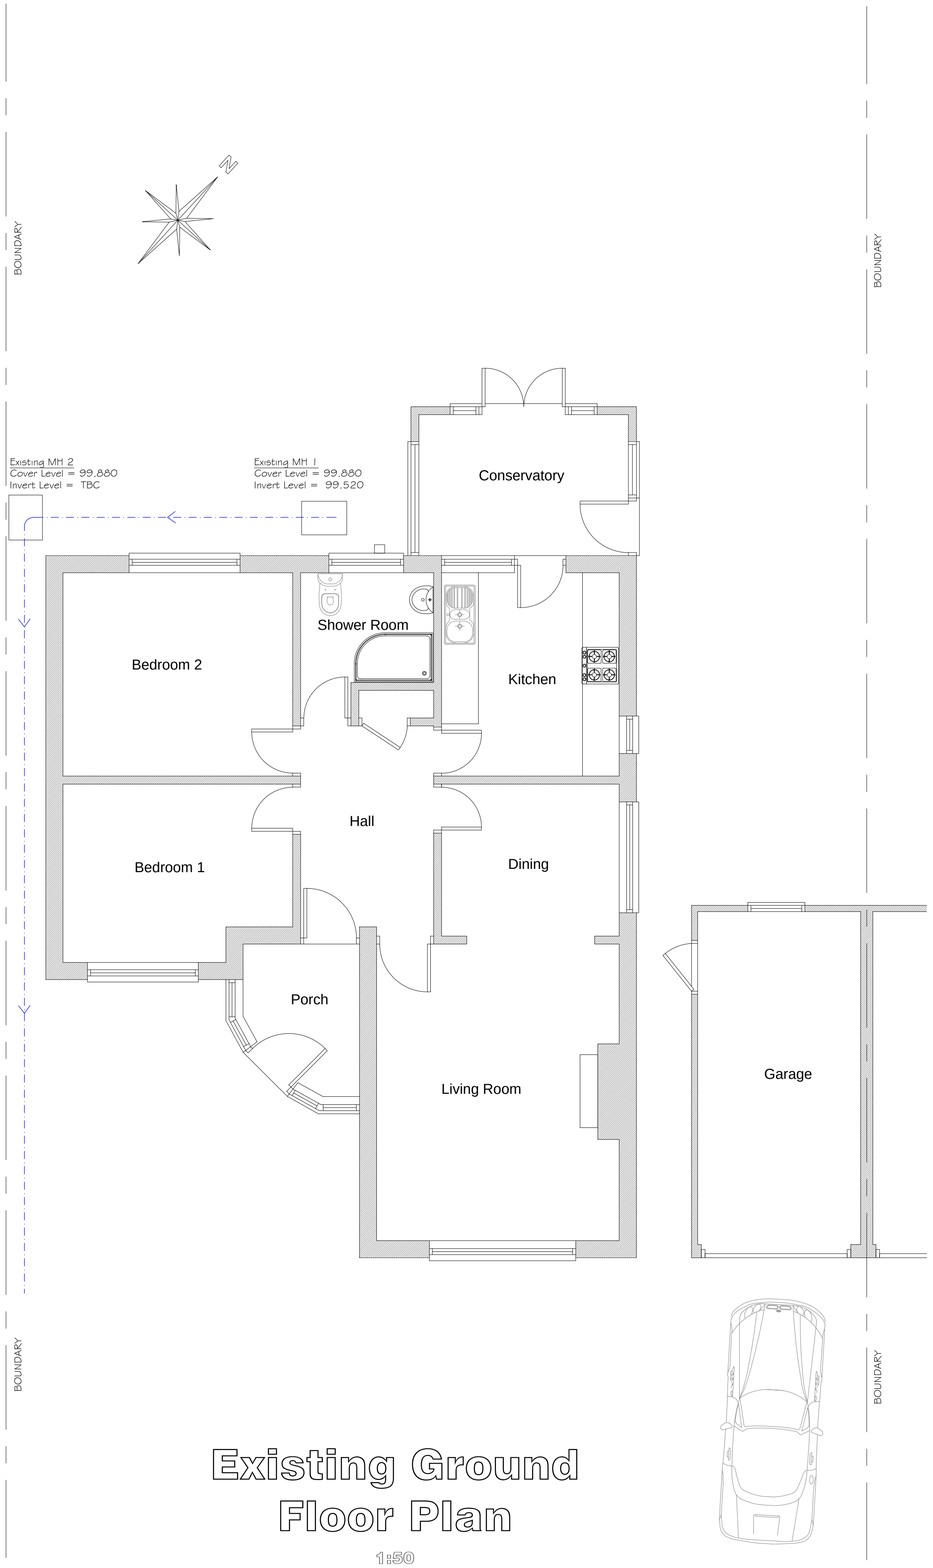


Existing Ground Floor Plan

1:50

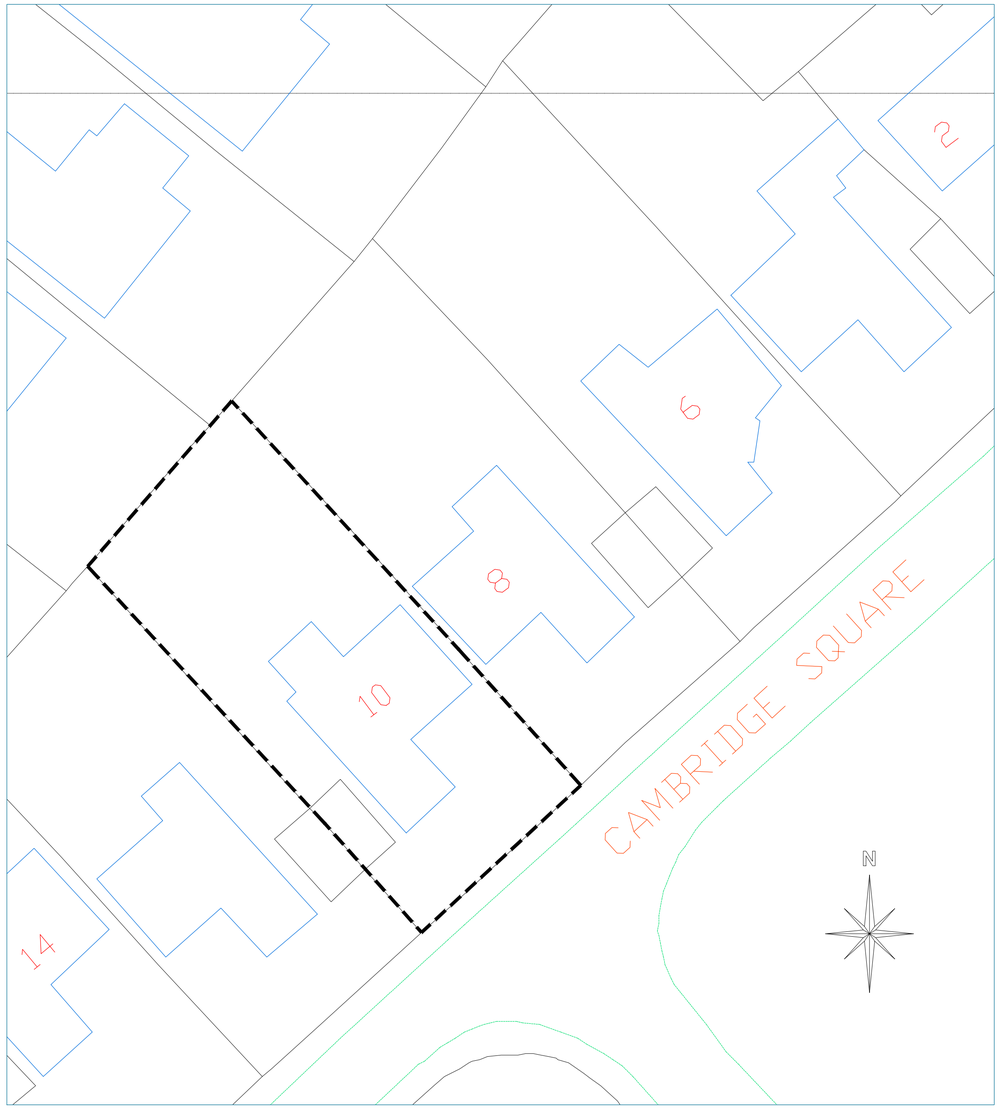

Site Plan
Scale 1:200

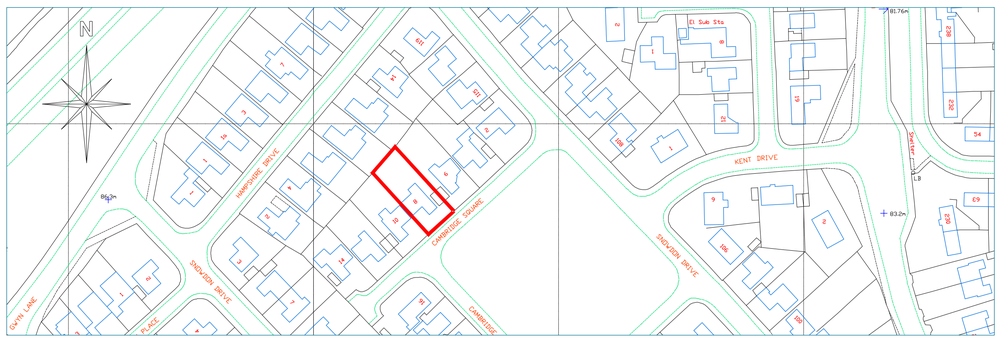

Location Plan
Scale 1:1250

cad partner LABC
CULLIS•ARCHITECTURAL•DESIGN
25 Sunningdale Close
Wrexham
North Wales
LL13 9QU
T 01978 264376
M 07791 480768
E ajones540@btinternet.com

Client: Mr & Mrs Lloyd.

Drawing Title: Existing Floor & Location Plans.

Job Title: Proposed Alterations to 8 Cambridge Square, Wrexham.

Date:	Scale:	Rev:	Drg No:
Sept 2024	1:50, 1:200 & 1:1250 at A1		01