

8 CAMBRIDGE SQUARE, WREXHAM.

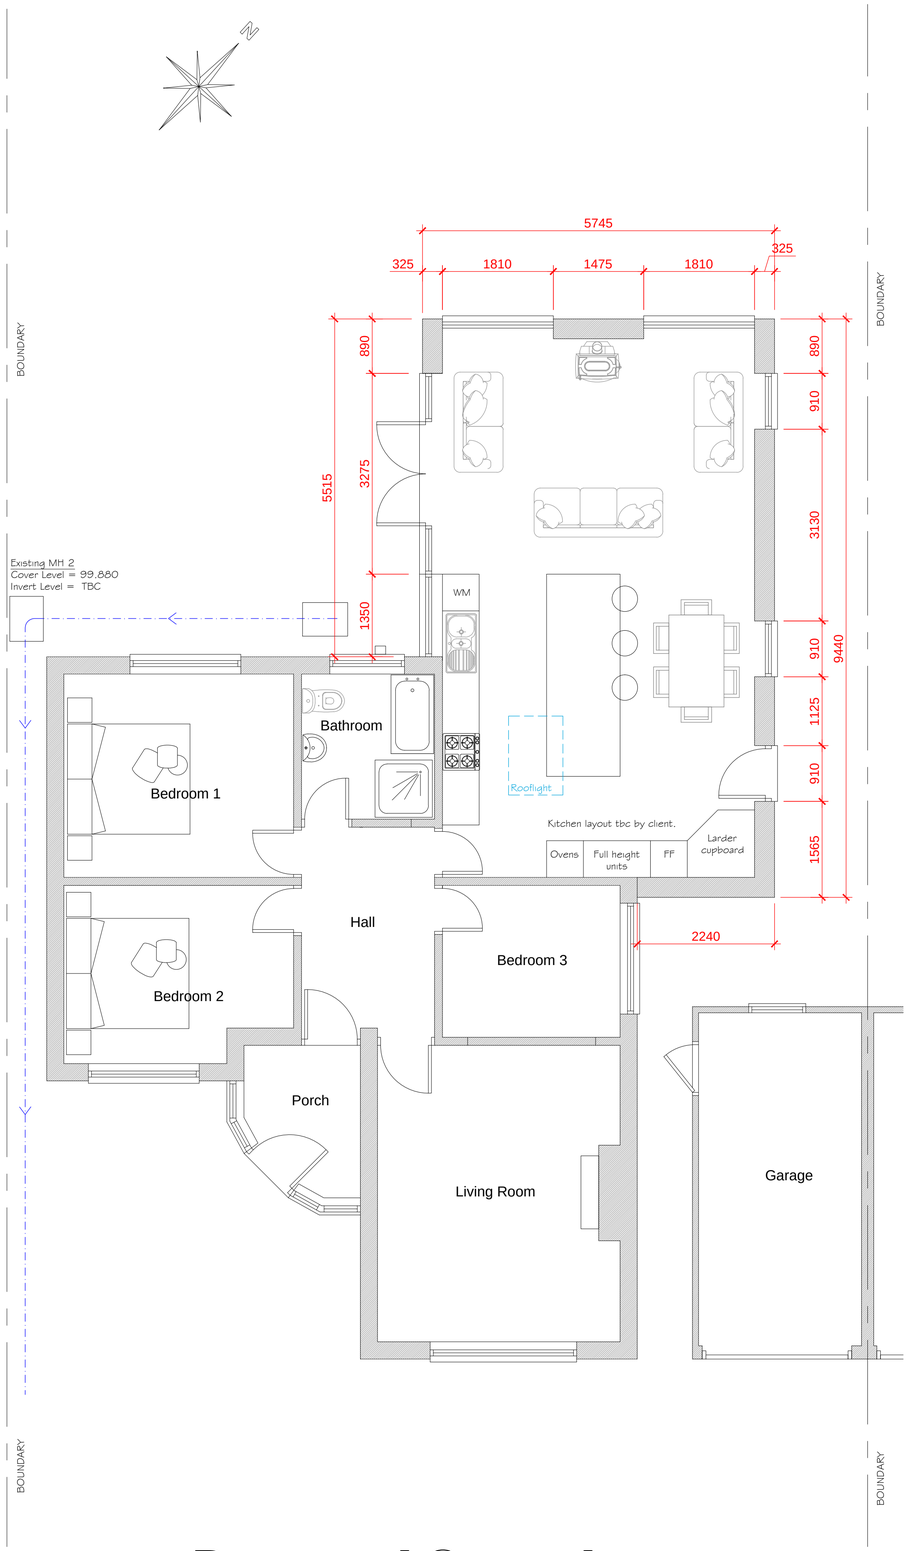

Proposed Ground Floor Plan

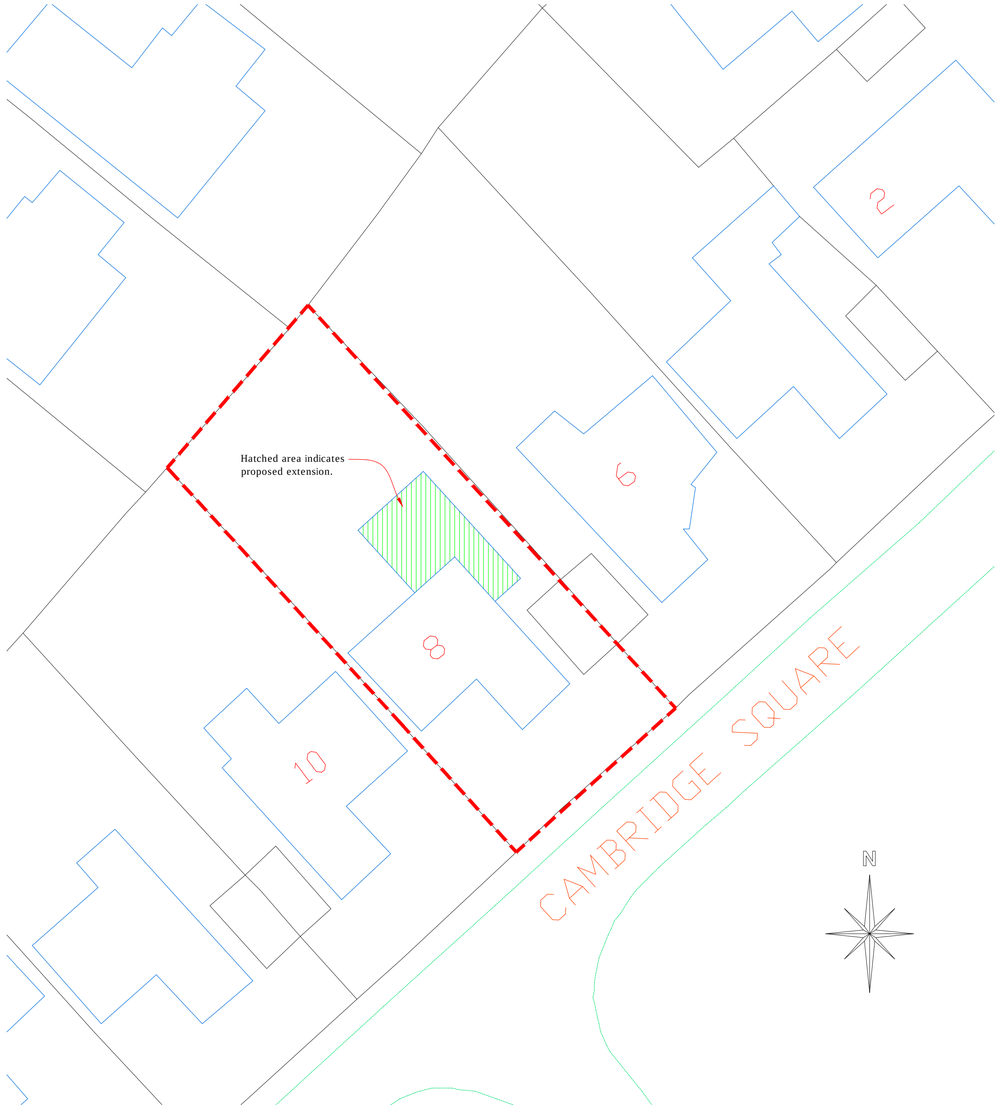

Proposed Site Plan
Scale 1:200

cad
CULLIS•ARCHITECTURAL•DESIGN
partner LABC
25 Sunningdale Close
Wrexham
North Wales
LL13 9QU
T 01978 264376
M 07791 480768
E ajones540@btinternet.com

Client: Mr & Mrs Lloyd.

Drawing Title: Proposed Floor Plan & Block Plan.

Job Title: Proposed Alterations to 8 Cambridge Square, Wrexham.

Date:	Scale:	Rev:	Drg No:
Sept 2024	1:50 & 1:200 at A1		03