



Site Plan 1:500

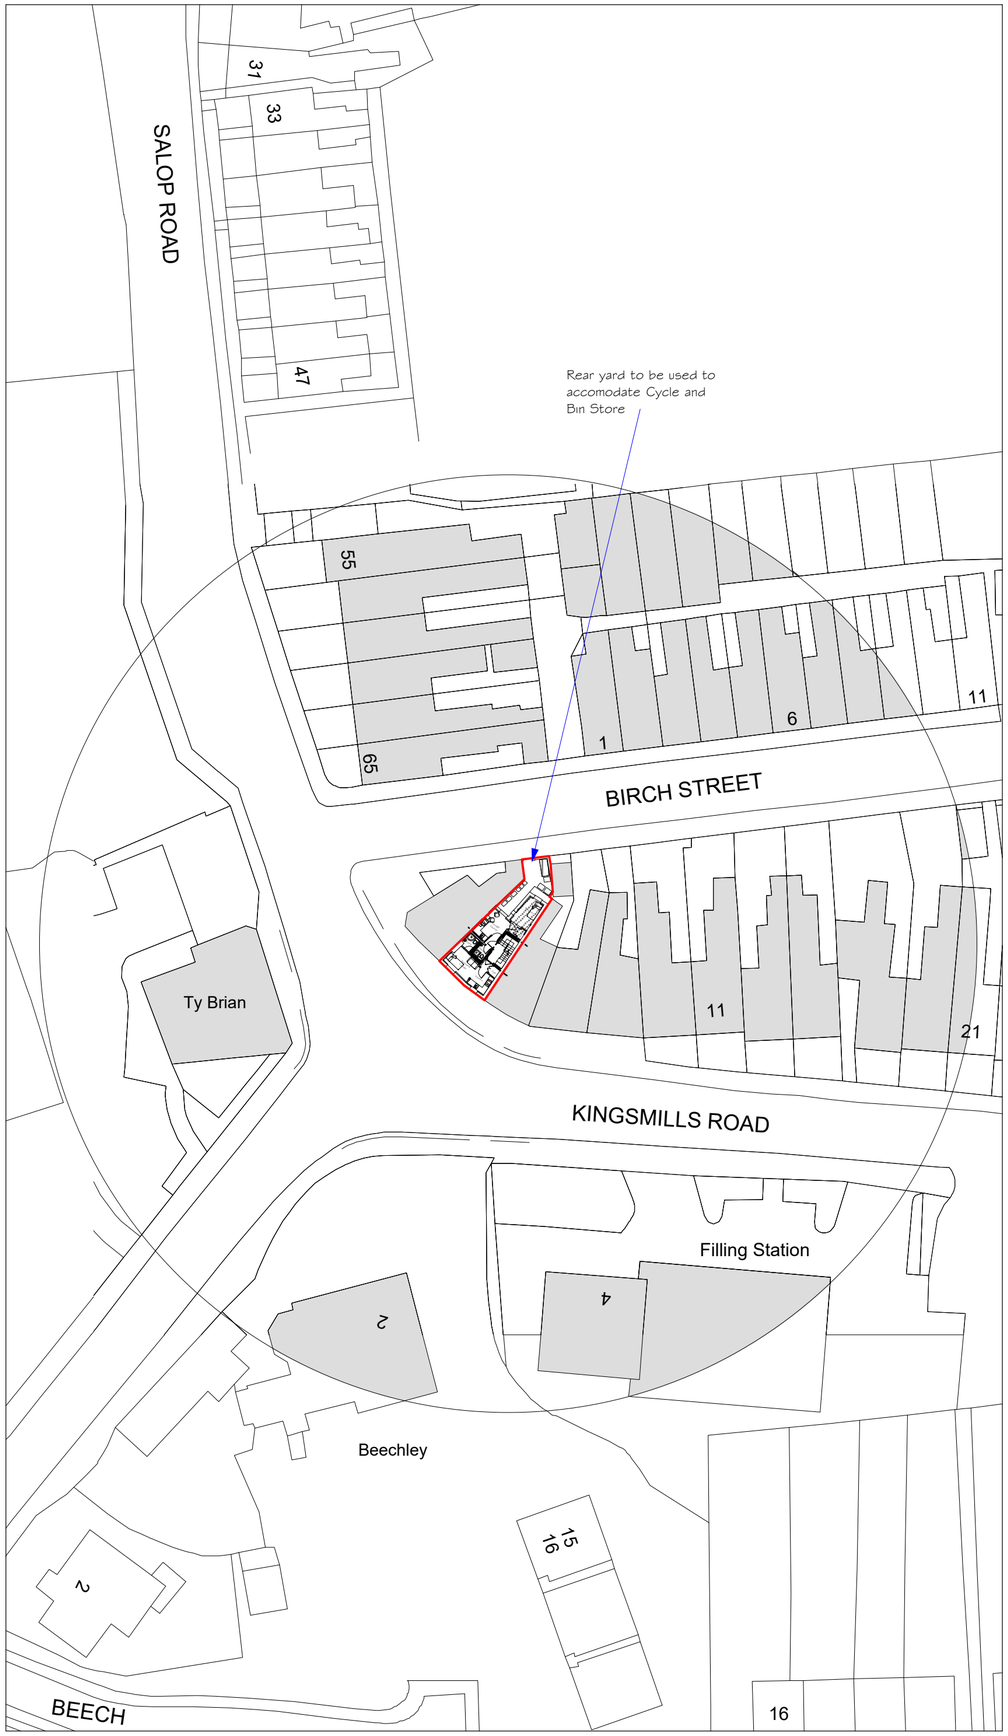

Location Plan 1:1250



Bicycle storage to be provided outside the property as indicated.
Image for illustration purposes only.

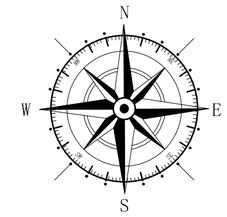

Key

- Surrounding Buildings
- Application Site

Rev	Date	Detail	Initial

Project: Proposed Alterations to,
Apartment 1A,
Kings Mills Road,
Wrexham,
LL13 8NH

Title:	Scale: (A2)
Planning: Site & Location Plan	1:500 & 1:1250

Drawn By:	Date:
L. Fowles	January 2025
Drawing No: J196/004	Sheet: 1 of 1

blueprint
architectural services

partner LABC

Office 3K4,
Redwither Business Tower,
Wrexham. LL13 9XT
Tel: 01978 356500
www.blueprintarchitectural.com

© copyright all rights reserved