
Portman Surveyors Ltd.©
Note:
This drawing is copyright protected; do not scale off, all dimensions are to be checked on site by contractor. Contractor to report any discrepancies in dimensions, errors or omissions prior to commencing work. Portman Surveyors Ltd. take no responsibility for any unauthorised use of the information contained herein.

1:50

10.000
8.000
6.000
4.000
2.000
0.000

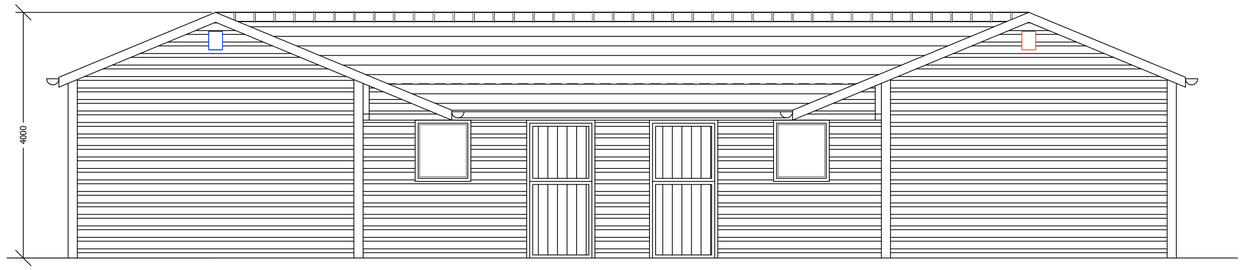

PROPOSED
West Elevation




PROPOSED
North Elevation


Ecology Key:

Bird Box

Bat Box

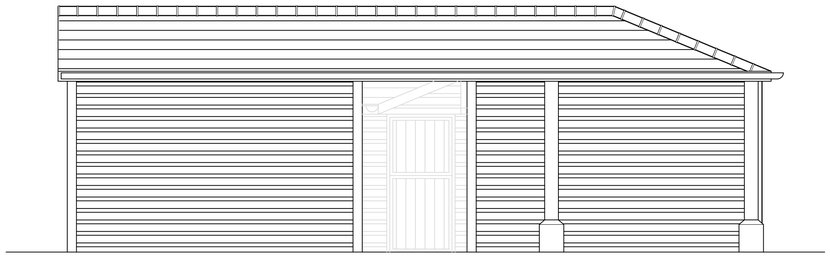


PROPOSED
South Elevation

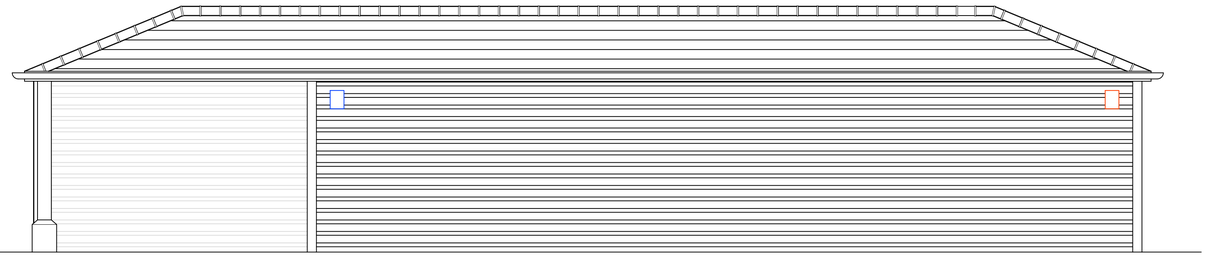


PROPOSED
East Elevation

1:100

20.000
16.000
12.000
8.000
4.000
0.000

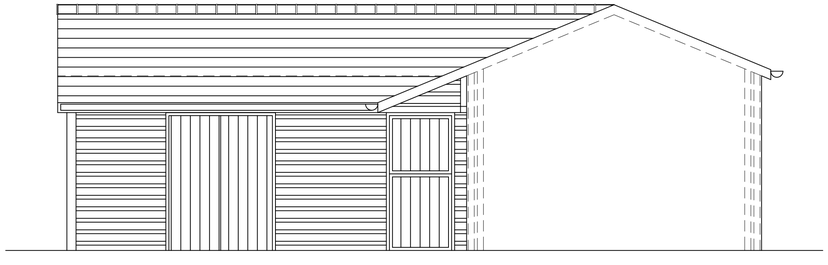

PROPOSED
South Elevation (inner)

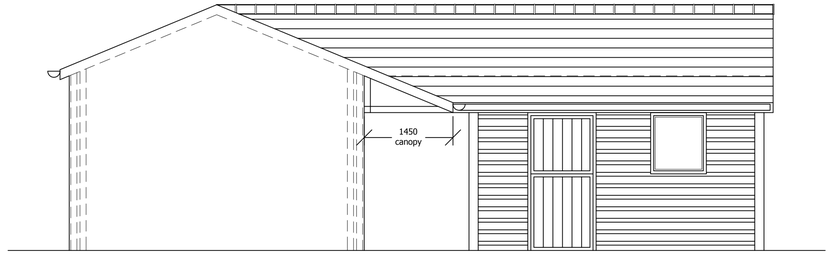

PROPOSED
North Elevation (inner)

Rev	Date	Comment
A	15.12.24	Bird & Bat Boxes added

Portman Surveyors Ltd
Chartered Building Surveyors

The Studio
Tarporley Business Centre
Nantwich Road
Tarporley
Cheshire CW6 9UT
Tel/Fax: +44 (0)1829 732696
Mobile: +44 (0)7812 021070
e: rob.lee@portmansurveyors.com

Client: Mr & Mrs M Wakefield	Date: August 2024
Project: Stable Block at Higher Berse Hall Higher Berse Road, Wrexham. LL11 6PW	
Drawing Title: PROPOSED Elevations	Scale: 1:50
	Status: Planning
Drawing No: A_394_03	Rev: A