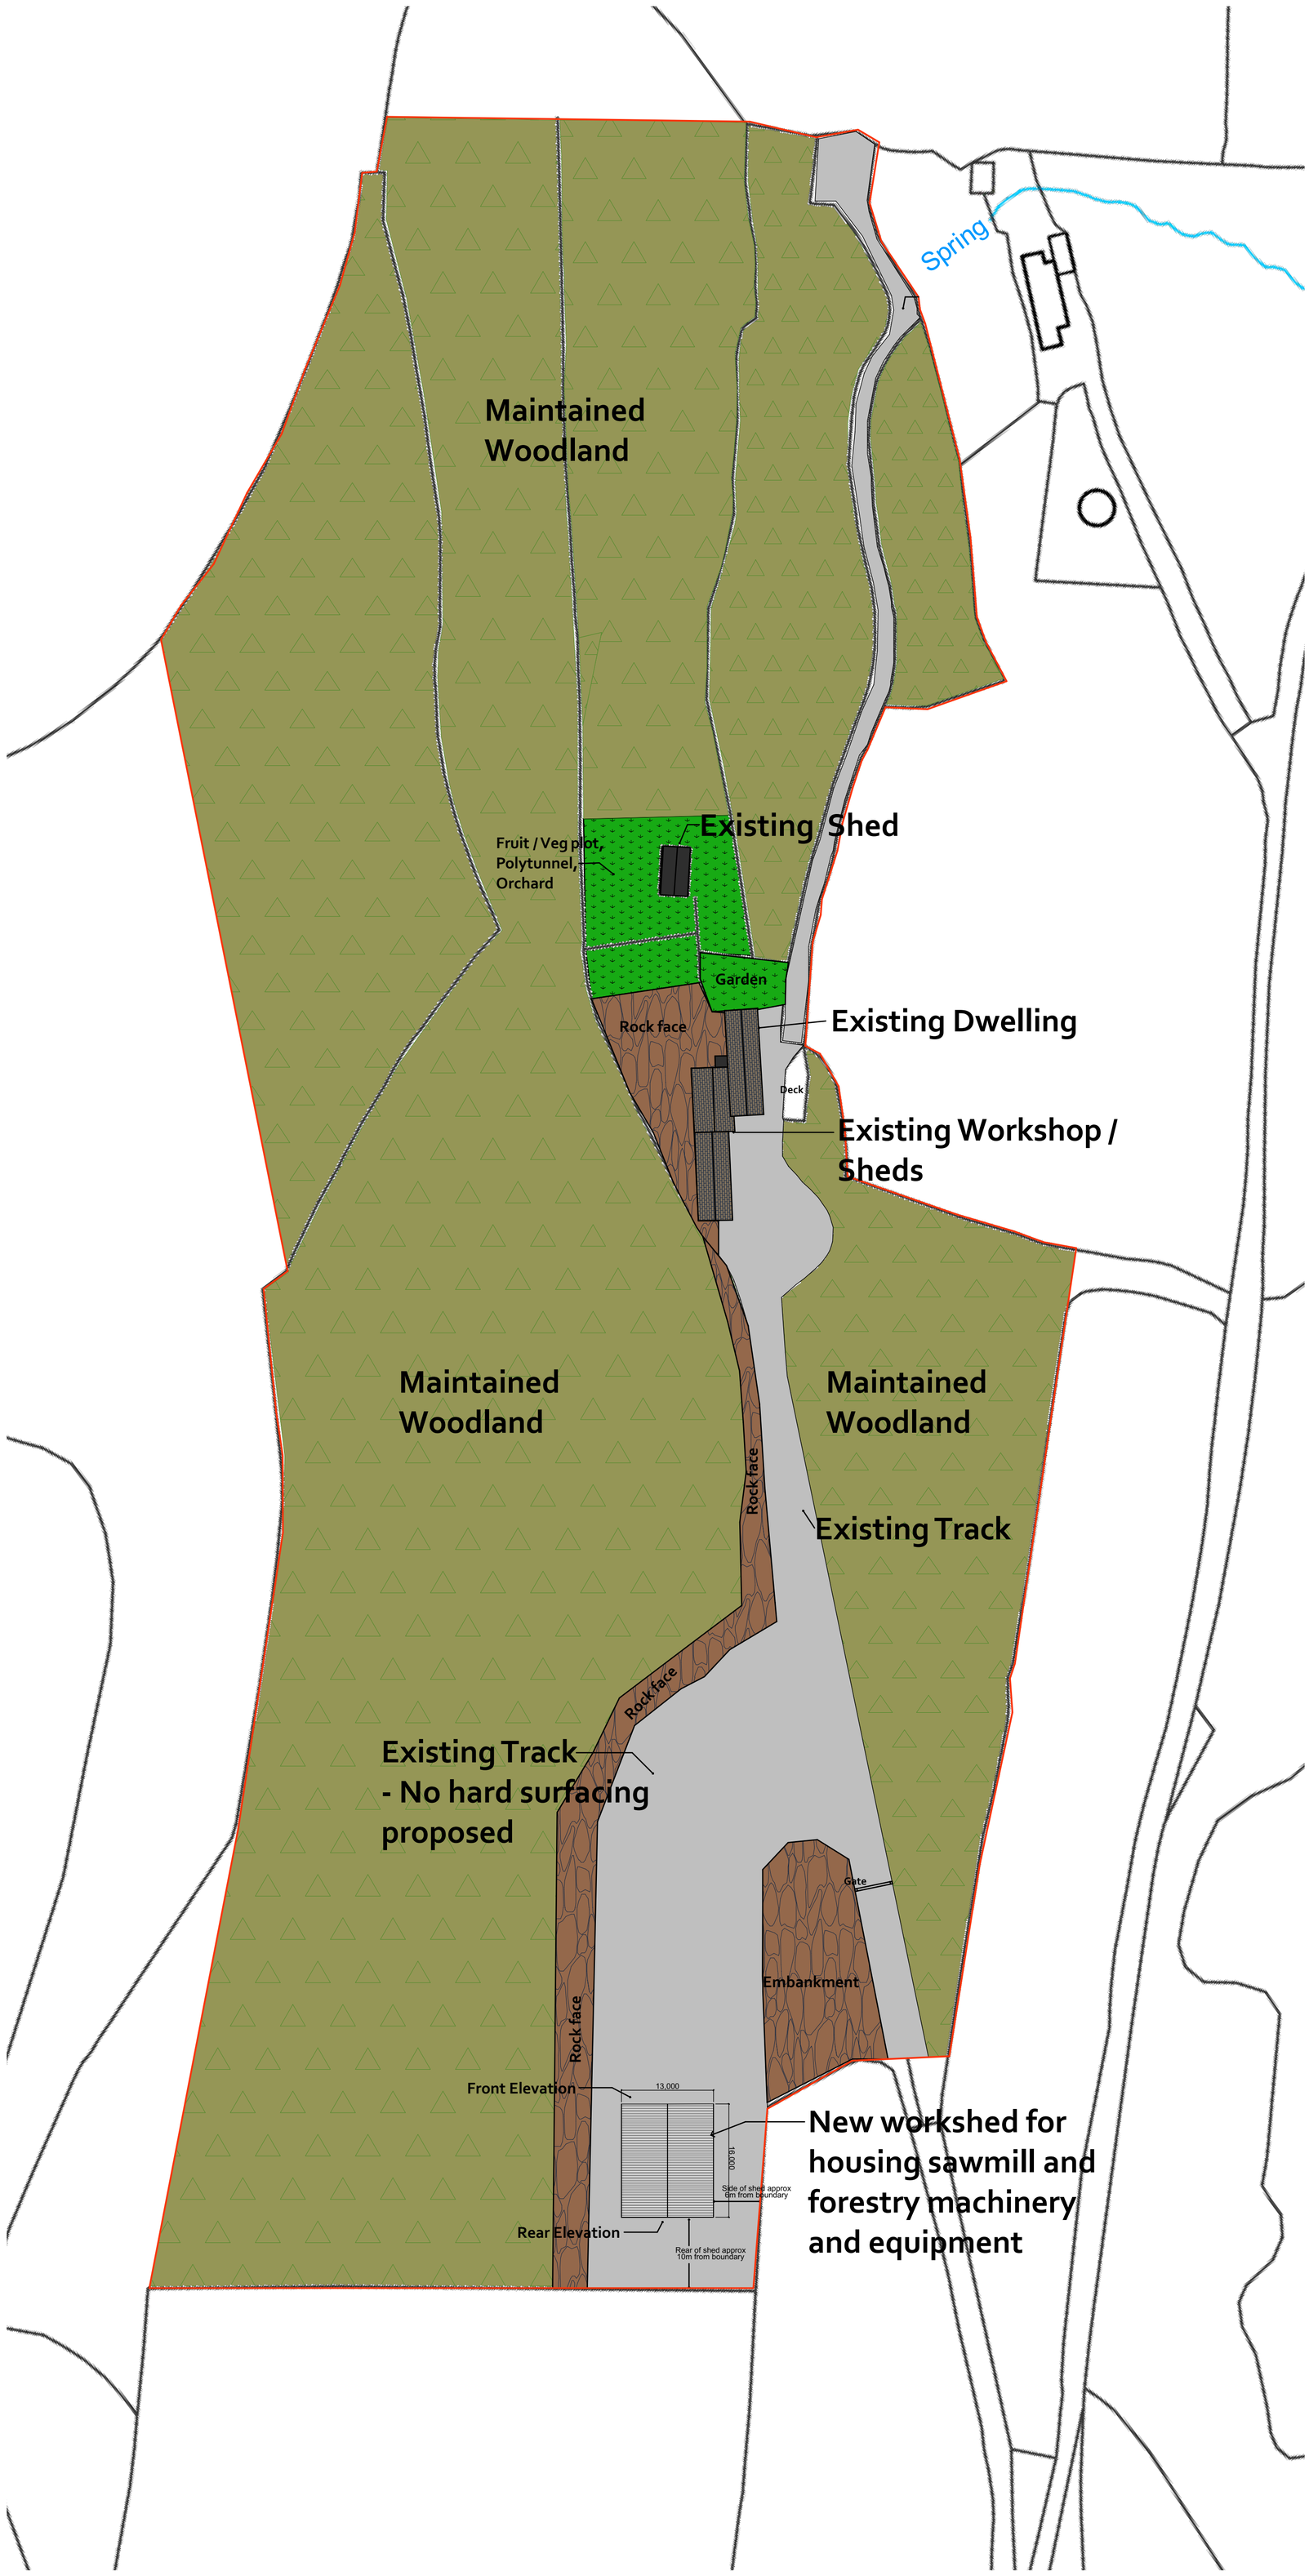


1
-

Site Plan as Proposed
1:500

Client	G. Faire
Project Address	Fron Derw Pontfadog LL20 7AH
Project Number	24_01
Drawing Scale	1:500 @ A1
Drawing Title	Site Plan as Proposed
Drawing Number	24_01-Z-P-00/02