

Do not scale off the drawings, all dimensions to be checked on site prior to construction

Do not scale

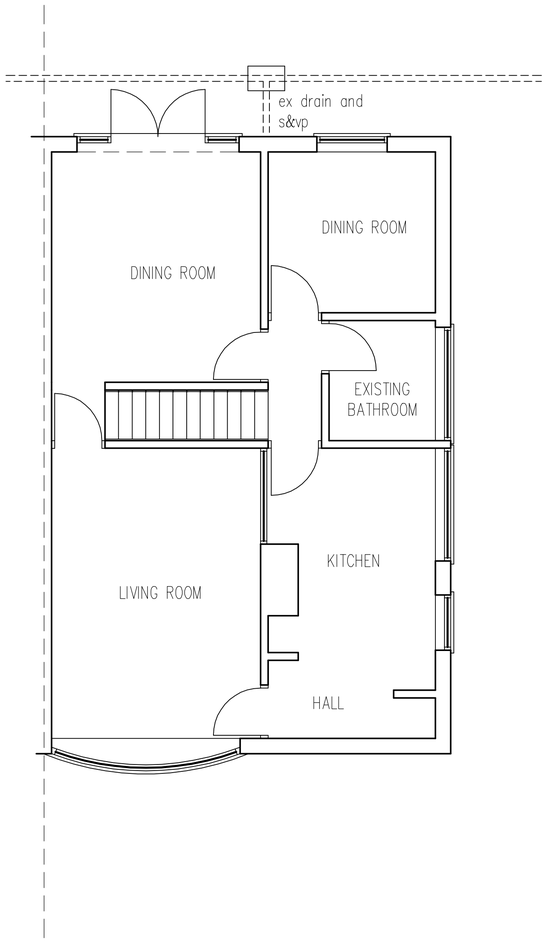

GROUND FLOOR PLAN

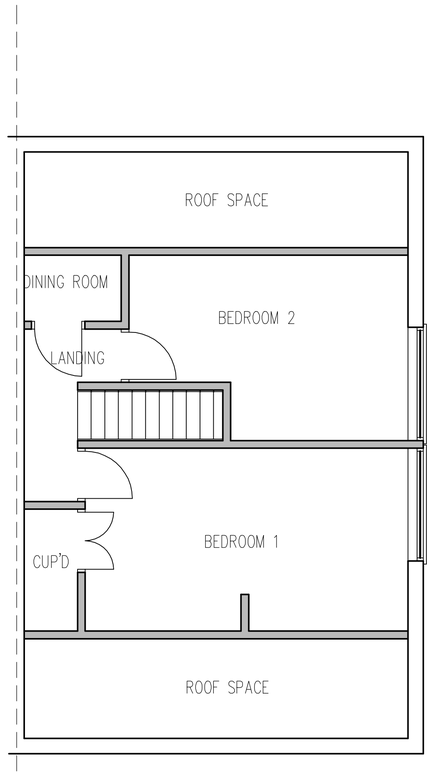

FIRST FLOOR PLAN

Rev	Description	Date

AMENDMENT RECORD

CHRIS HUMPHREYS
BSc MRICS MCABE
Chartered Building Surveyor and
Building Engineer

OSWESTRY OFFICE
16b York Street
Oswestry
Shropshire
SY11 1LX

Tel 01691 238001
email chris@xizi.co.uk

RICS

Project
GRENVILLE
CHIRK GREEN
CHIRK
WREXHAM
LL14 5PY

Client
GUY WILKINSON

Title
EXISTING PLANS

Scale : 1: 50

Surveyor : Chris Humphreys MRICS MCABE

Drawn : CH Date : 23rd Sept 2024

Dwg No : 0498/2024/03

Rev A

For reprographic purposes this line is to equal 85 mm on the original drawing

SHEET SIZE - A1 (841 x 594)