

PROPOSED TWO x DORMER WINDOWS TO ROOF OF SOUTH WEST SIDE

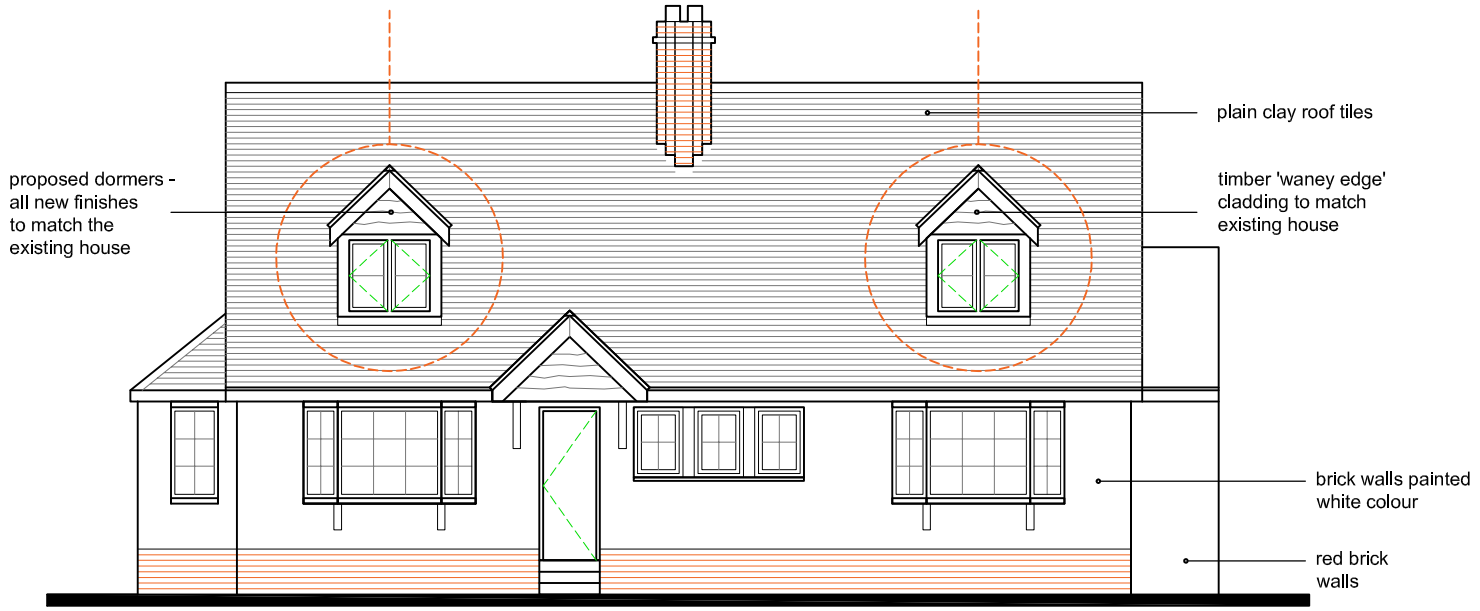


ELEVATION A (south west)




ELEVATION B (north east)

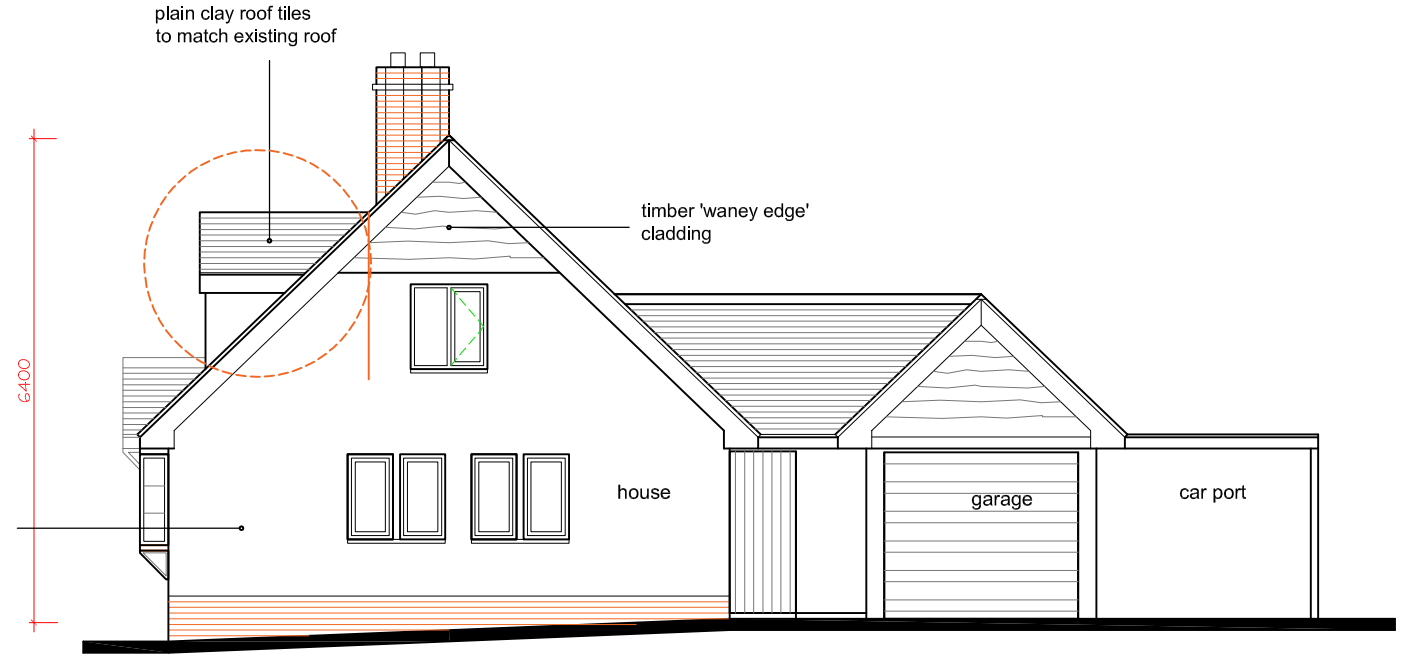


ELEVATION C (south west)

NOTES:

THE NORTH WEST ELEVATION IS OMITTED
AS IT IS TO REMAIN AS EXISTING I.E. UNALTERED.

THIS DRAWING IS FOR THE PURPOSES OF A
PLANNING APPLICATION ONLY AND NOT FOR
CONSTRUCTION OR BUILDING REGULATIONS.

go2plan

Planning & Design

Tel: 07957 634478 email: jon@go2plan.co.uk

PROPOSED ELEVATIONS
PROPOSED 2 DORMER WINDOWS
GARTH STEWART
ERBISTOCK
WREXHAM LL13 0DH

0 2m 4m 6m 8m

Scale bar in metres

**Dwg No.** **GSE 005**
**Scale:** **1: 100 @ A3**
**date:** **18.12.24**
**drawn:** **jon evans**