
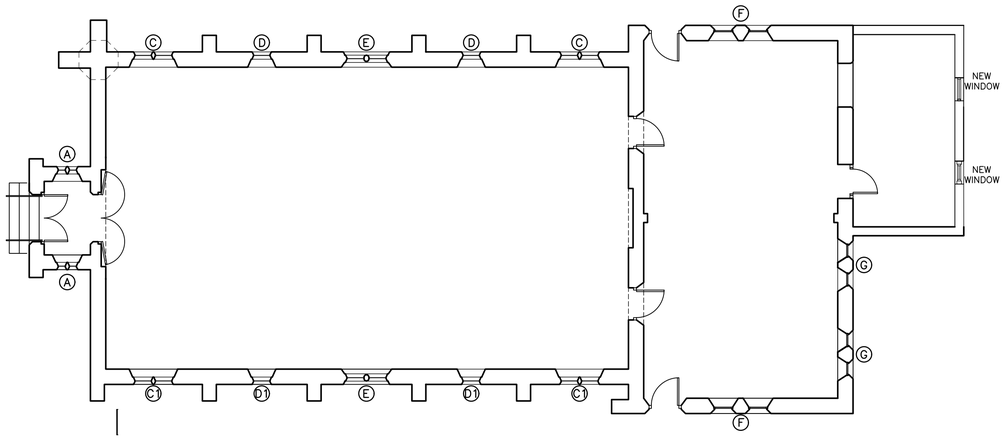


GROUND FLOOR
WINDOW LOCATION PLAN

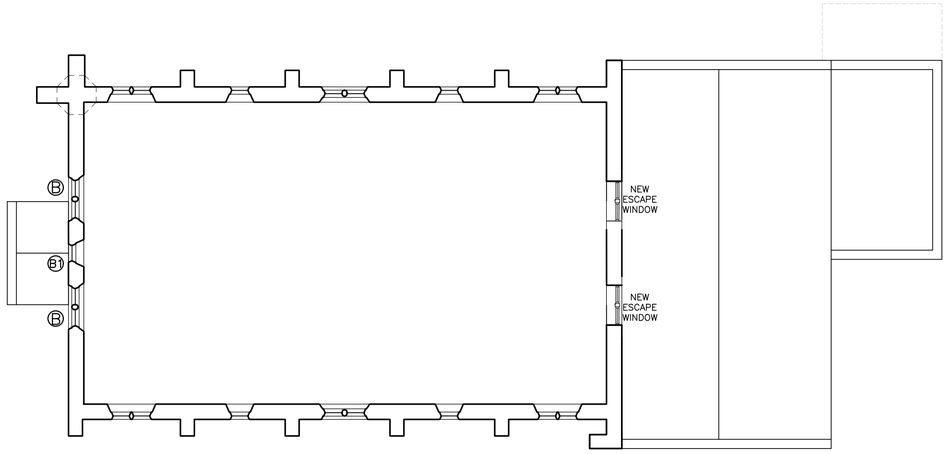


1ST FLOOR
WINDOW LOCATION PLAN


Note:

Blue Lines represent secondary glazing fitted to original window frames


WINDOW TYPE A
INTERNAL

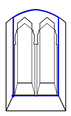


WINDOW TYPE B/ B1
INTERNAL

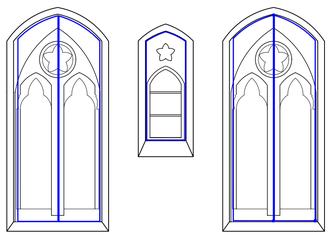


WINDOW TYPE C C1
INTERNAL

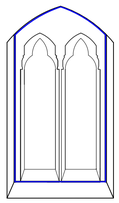


WINDOW TYPE D D1
INTERNAL

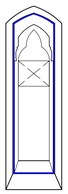


WINDOW TYPE E
INTERNAL

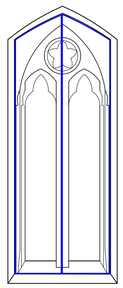

WINDOW TYPE F
INTERNAL

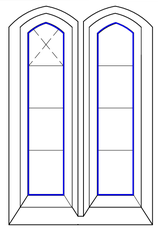

WINDOW TYPE G
INTERNAL

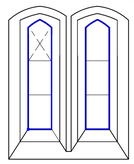

WINDOW TYPE H
INTERNAL



Client:
GARY CONWAY

Project:
FORMER PRESBYTERIAN CHURCH
HOLT

Detail: SECONDARY GLAZING INTERNAL ELEVATIONS

Status:

Drawn By: | Date: 28/11/23 | Scale: 1:100 for floor plan window details at 1:50 @ A1

Checked By: | Date: | Signature:

Drg No: A(300)10 | Revision: