


Existing FIRST Floor PLAN scale 1:50

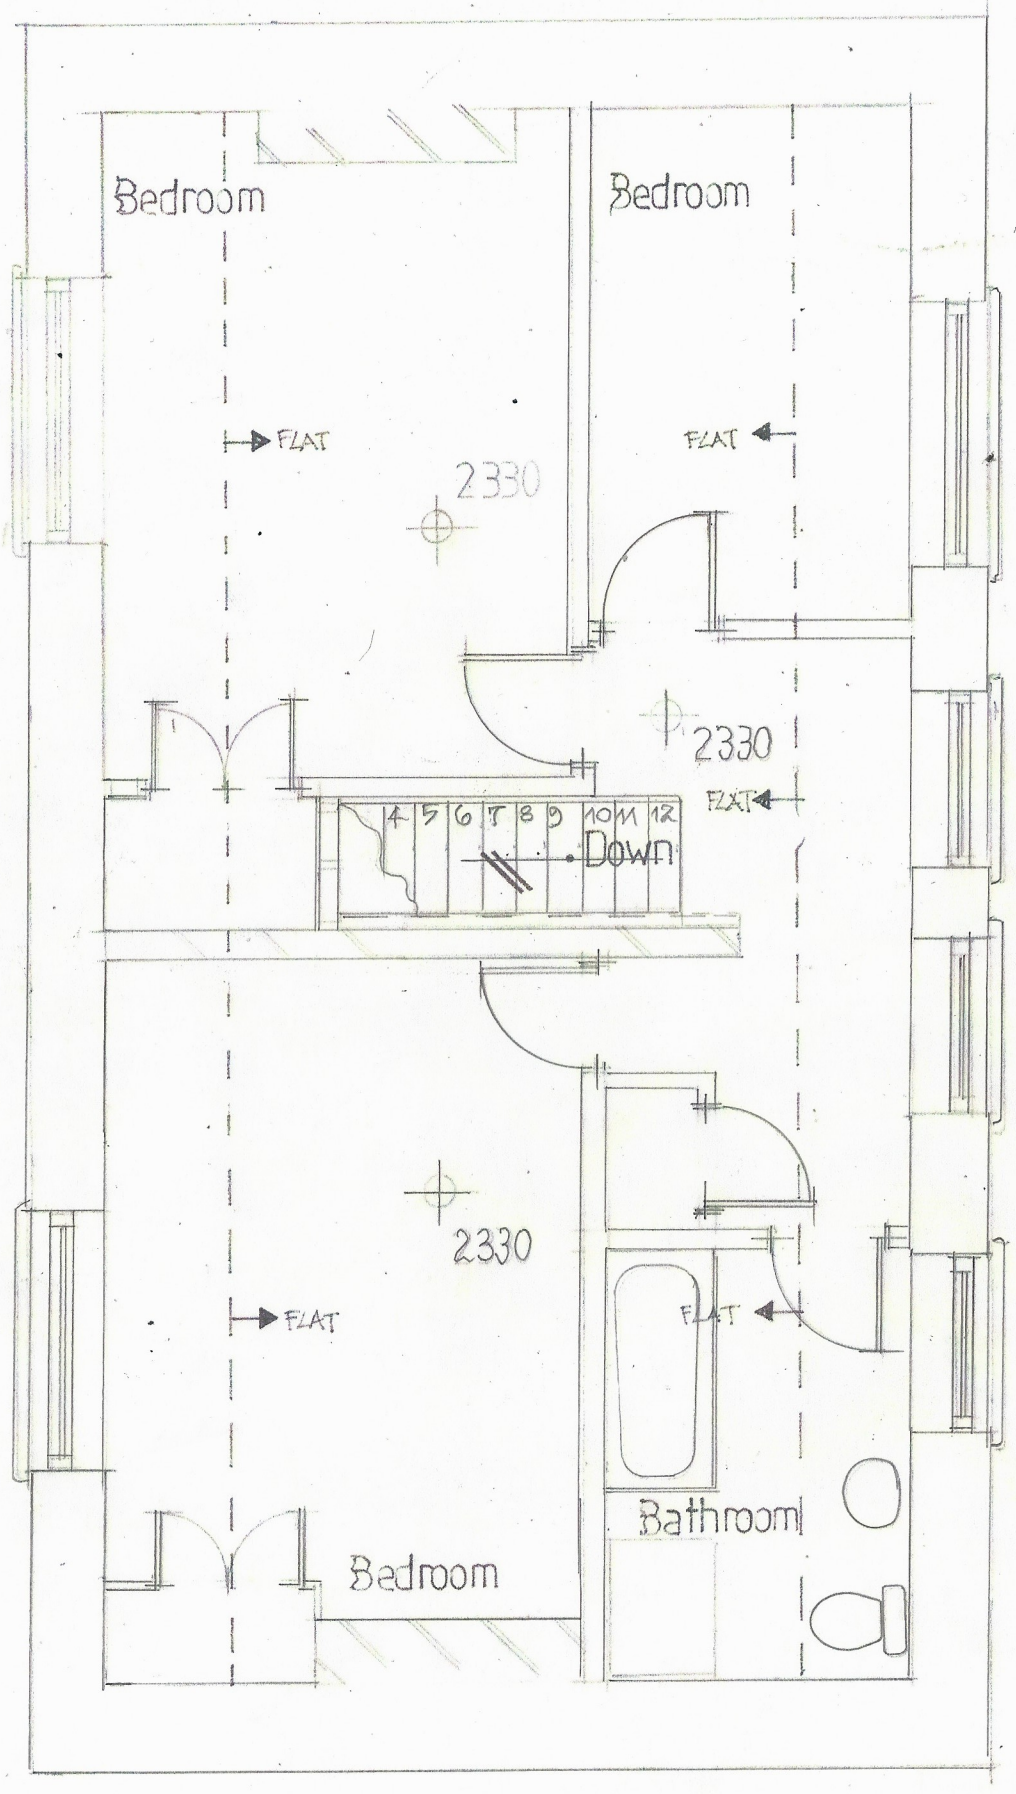

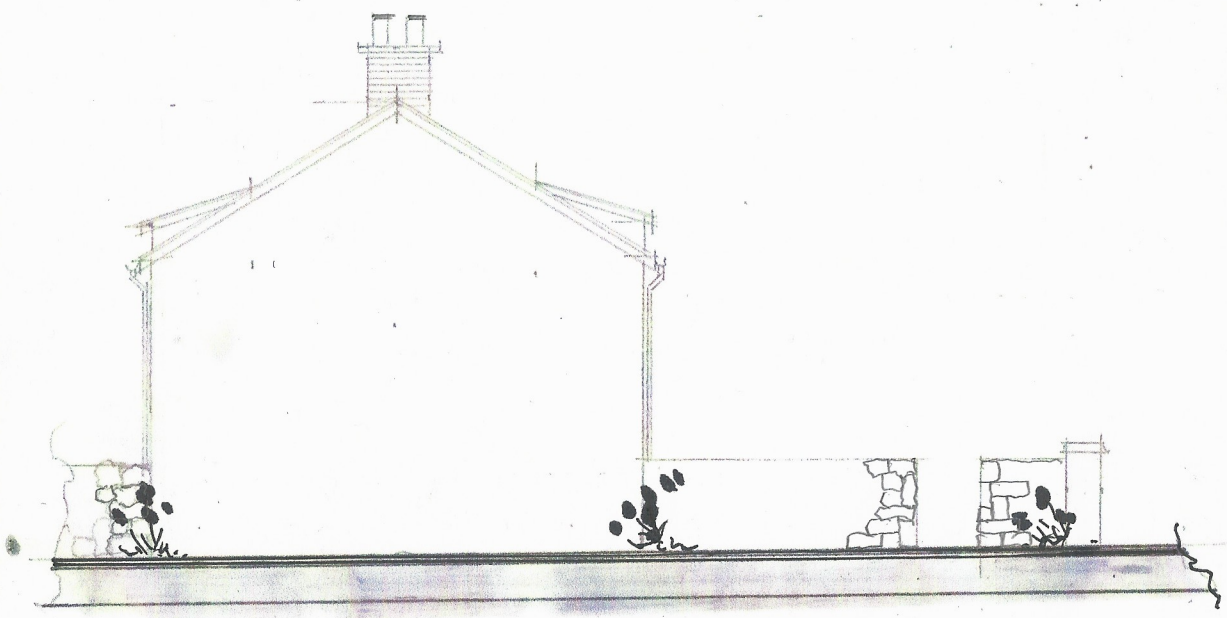

EAST Existing SIDE Elevation scale 1:100

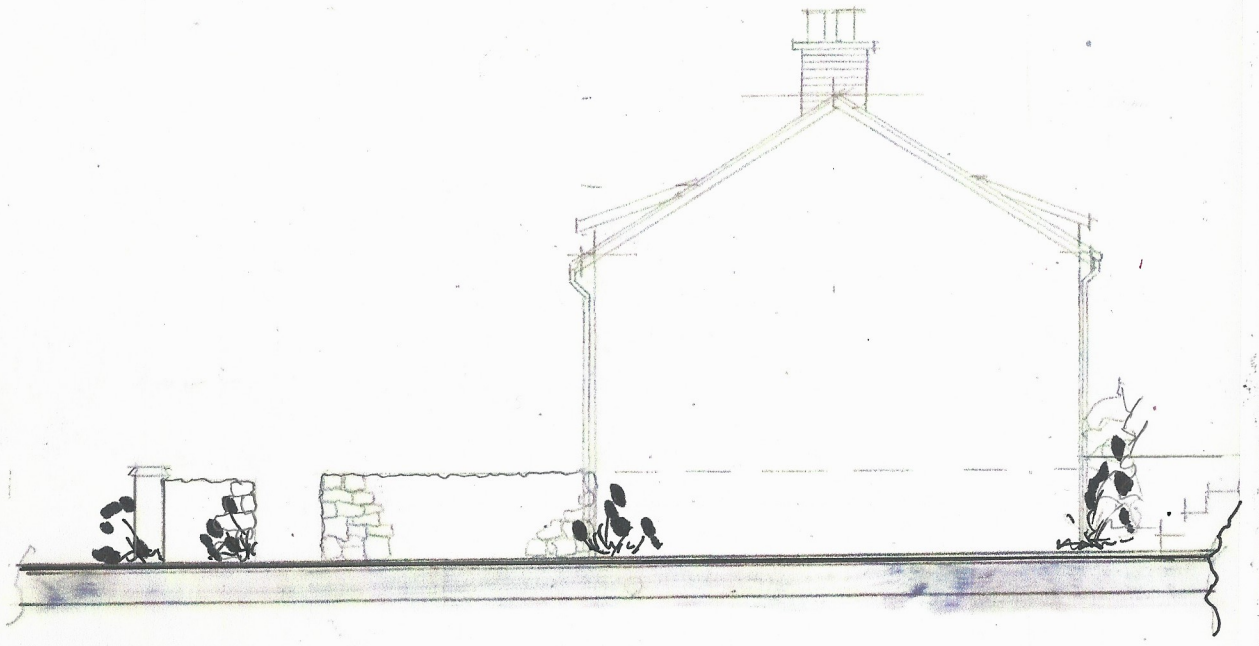

WEST Existing SIDE Elevation scale 1:100

Drawing No. 600/1.09.024

R.H. Edwards
Architectural Designer
No. 10 Glan-y-Nant Terrace
TEL. 01685 882161

PROPOSED EXTENSION @
SMITHY COTTAGES, SMITHY LANE
GOEDRHETH. MERTHYR

CLIENTS: MR/MRS J. SAVAGE

DATE: SEPT 2024
SCALE: AS SHOWN.
DRAWN: R.H.E

EXISTING FIRST FLOOR PLAN
EXISTING ELEVATION

ISSUE DATE: SEPT 24

600/1