
• Existing GROUND Floor PLAN • scale 1:50. •

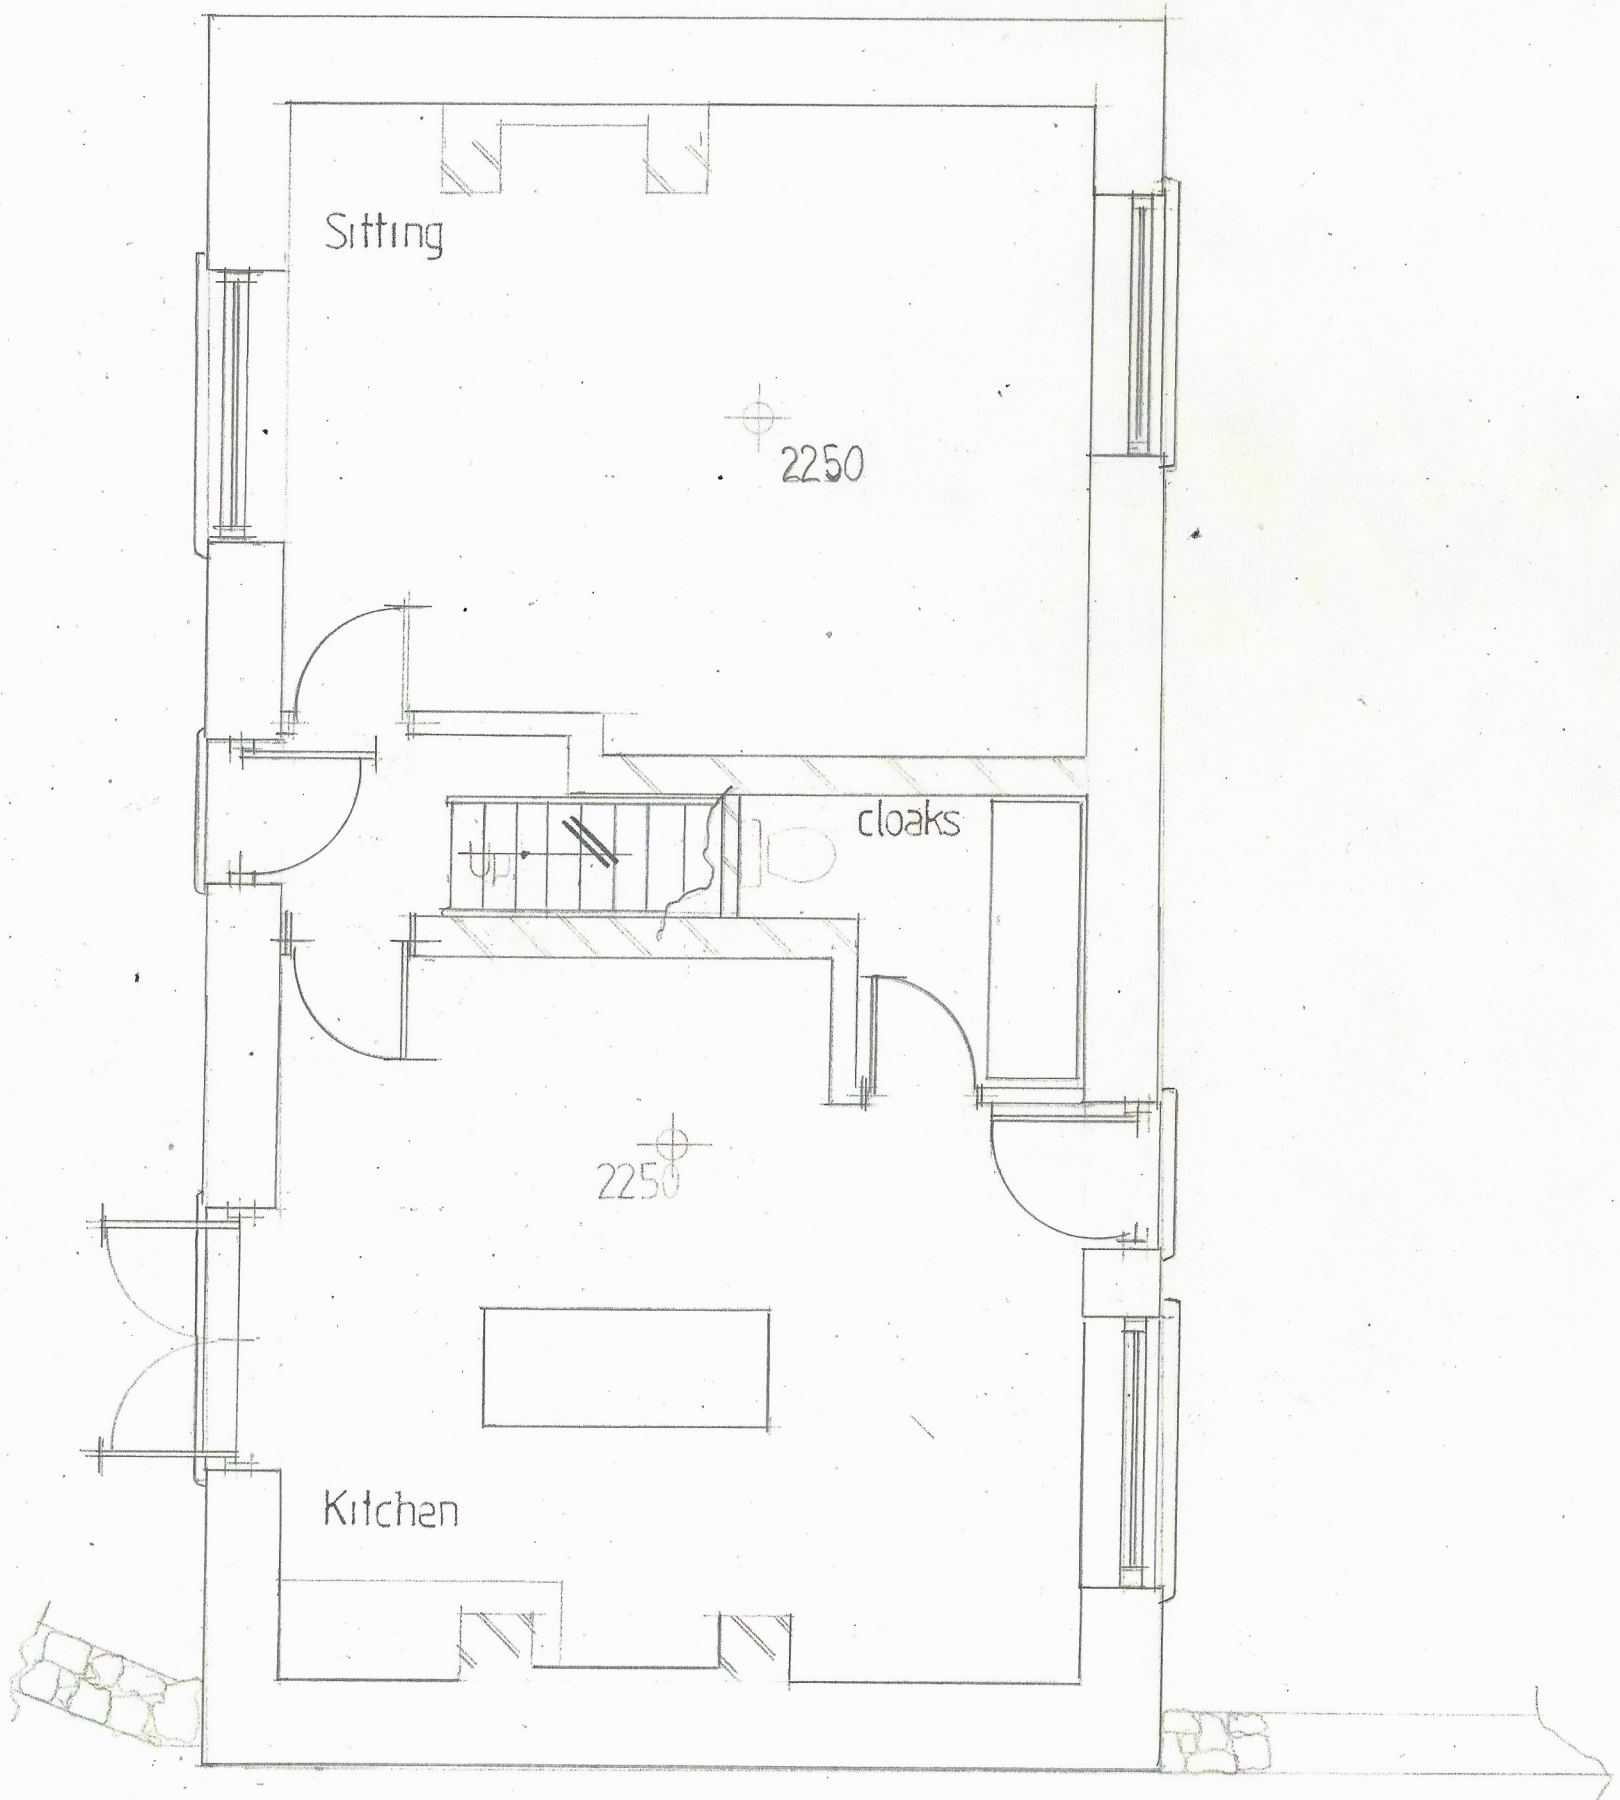



• NORTH • Existing FRONT Elevation • scale 1:100 •



• SOUTH • Existing REAR Elevation • scale 1:100 •

6000/2

Drawing No.	6000/2. 09. 024	
R.M. Richards Architectural Design		
PROJECT:	PROPOSED EXTENSION @ SMITHY COTTAGE, SMITHY LANE COEDPENTH; OLDHAM.	
CLIENT:	MR/MRS J. SCOTT	
DATE:	SEPT 2024	SCALE: P.I.E. AS SHOWN
DRAWING TITLE:	EXISTING: G.FLR PLAN EXISTING ELEVATIONS	
REVISIONS:		
ISSUE DATE:	SEPT 2024	
CLIENT / PLANNING	REV. A 21. 11. 2024 Upper Floor Windows	