


Proposed PART SIDE Elevation • Section A A • scale 1:50 •

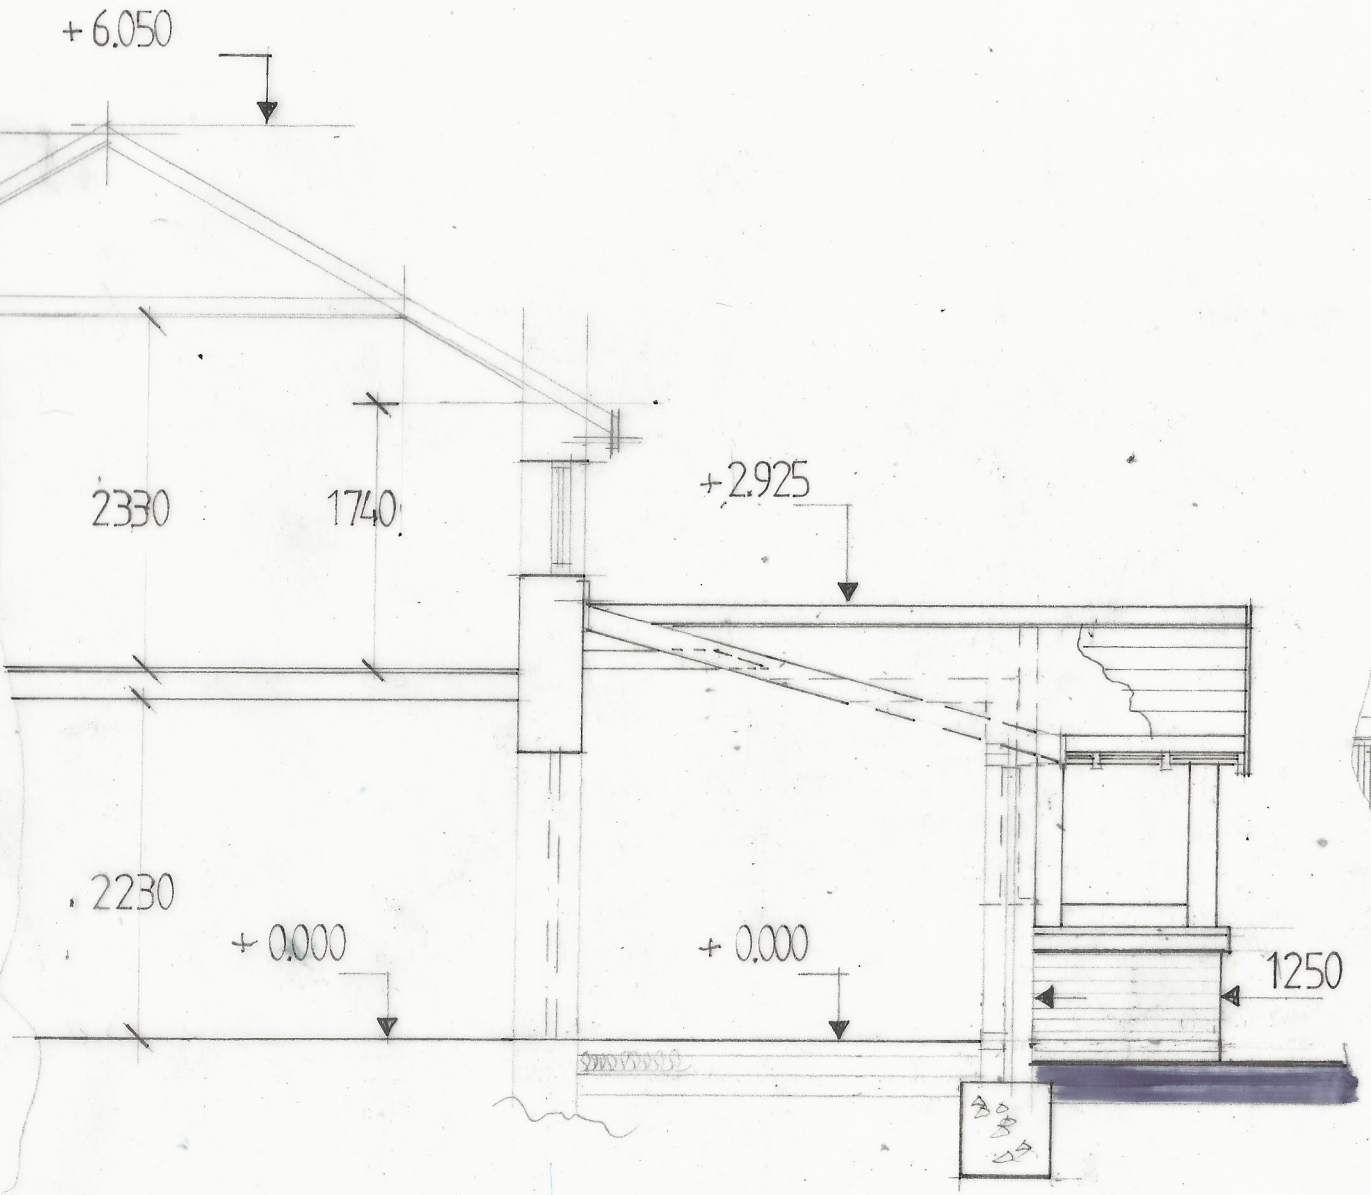

• Proposed PART FRONT Elevation • scale 1:50 •

MATERIALS · PROPOSED

WINDOWS / DOORS : UPVC UNITS · LIGHT GREEN TO MATCH EXISTING
WALLS : RANDOM COURSE STONE BLOCK TO MATCH EXISTING
ROOF : MALVERN INTERLOCKING CONC PANTILES · SMOOTH BROWN · HEADLAP 100mm · 12.5° PITCH
GUTTERS / DOWNSPOUTS : PLASTIC SQUARELINE BLACK
WALLS / BOUNDARIES : ALL AS EXISTING MATERIALS
PORCH ·
OPEN STYLE OAK FRAMED PORCH
ALL MATERIALS TO MATCH EXISTING.

Drawing No. 600/6.10.24

R.P. Edwards
Architectural Designer

[illegible] - Structural Engineer
TEL. 07980 627421

PROJECT:
PROPOSED G. FLR FRONT EXTN + OAK FRAME (OPEN) PORCH @ SMITHY COTTAGES SMITHY LANE CEFN-BYCH, WREXHAM

CLIENTS: MR/MRS J. SWIRE

DATE	DRAWN	SCALE
18.10.2024	P.P.E	As Shown

DESCRIPTION
Proposed Front/Side Part Elevations

REVISIONS
Issued Date: 14.10.2024
CLIENT/PLANNING.

600/6