

Planting Stock Specification

Species	Shape	Stem Girth @ 1m	Height	Container Volume	Production Method
Species Field Maple FM (Acer campestre)	Standard	8cm - 10cm	2.5m - 3m	45 lts	Container Grown

All landscaping works to be completed in all respects within three months of the first use / occupation of the development, with the exception of soft landscaping / planting which shall be carried out in the first planting season (November to March) or seeding season (April to September) following the first use.

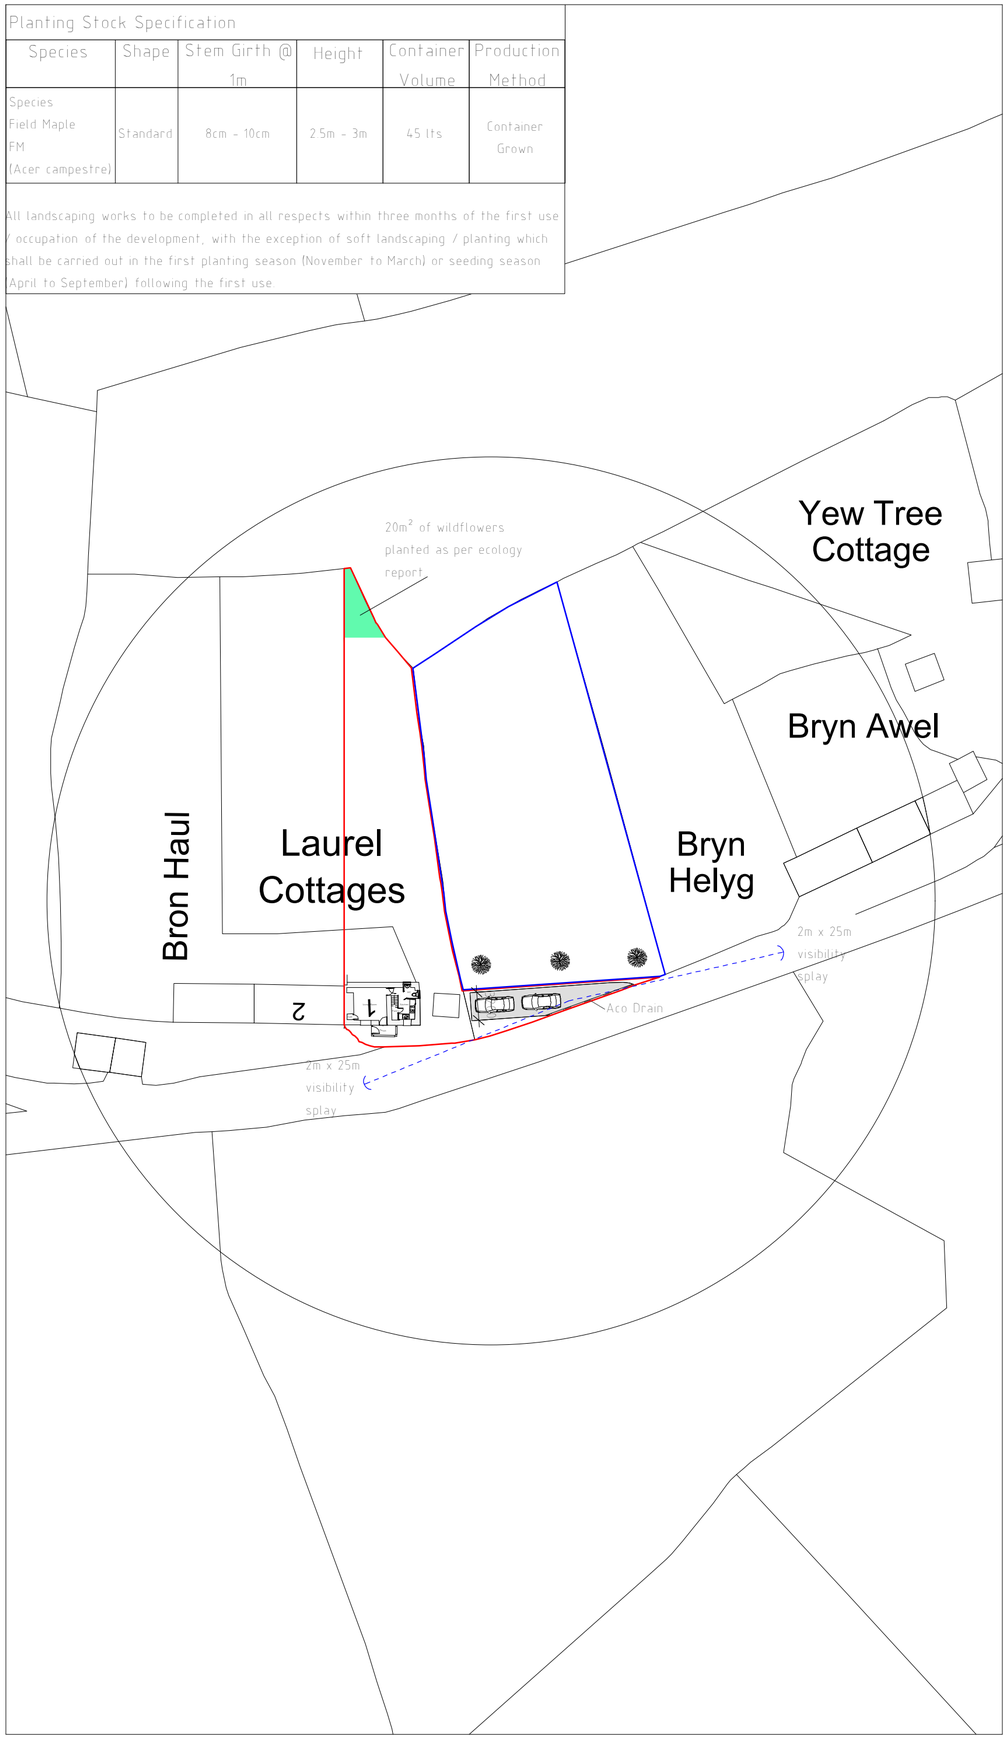


Site Plan 1:500

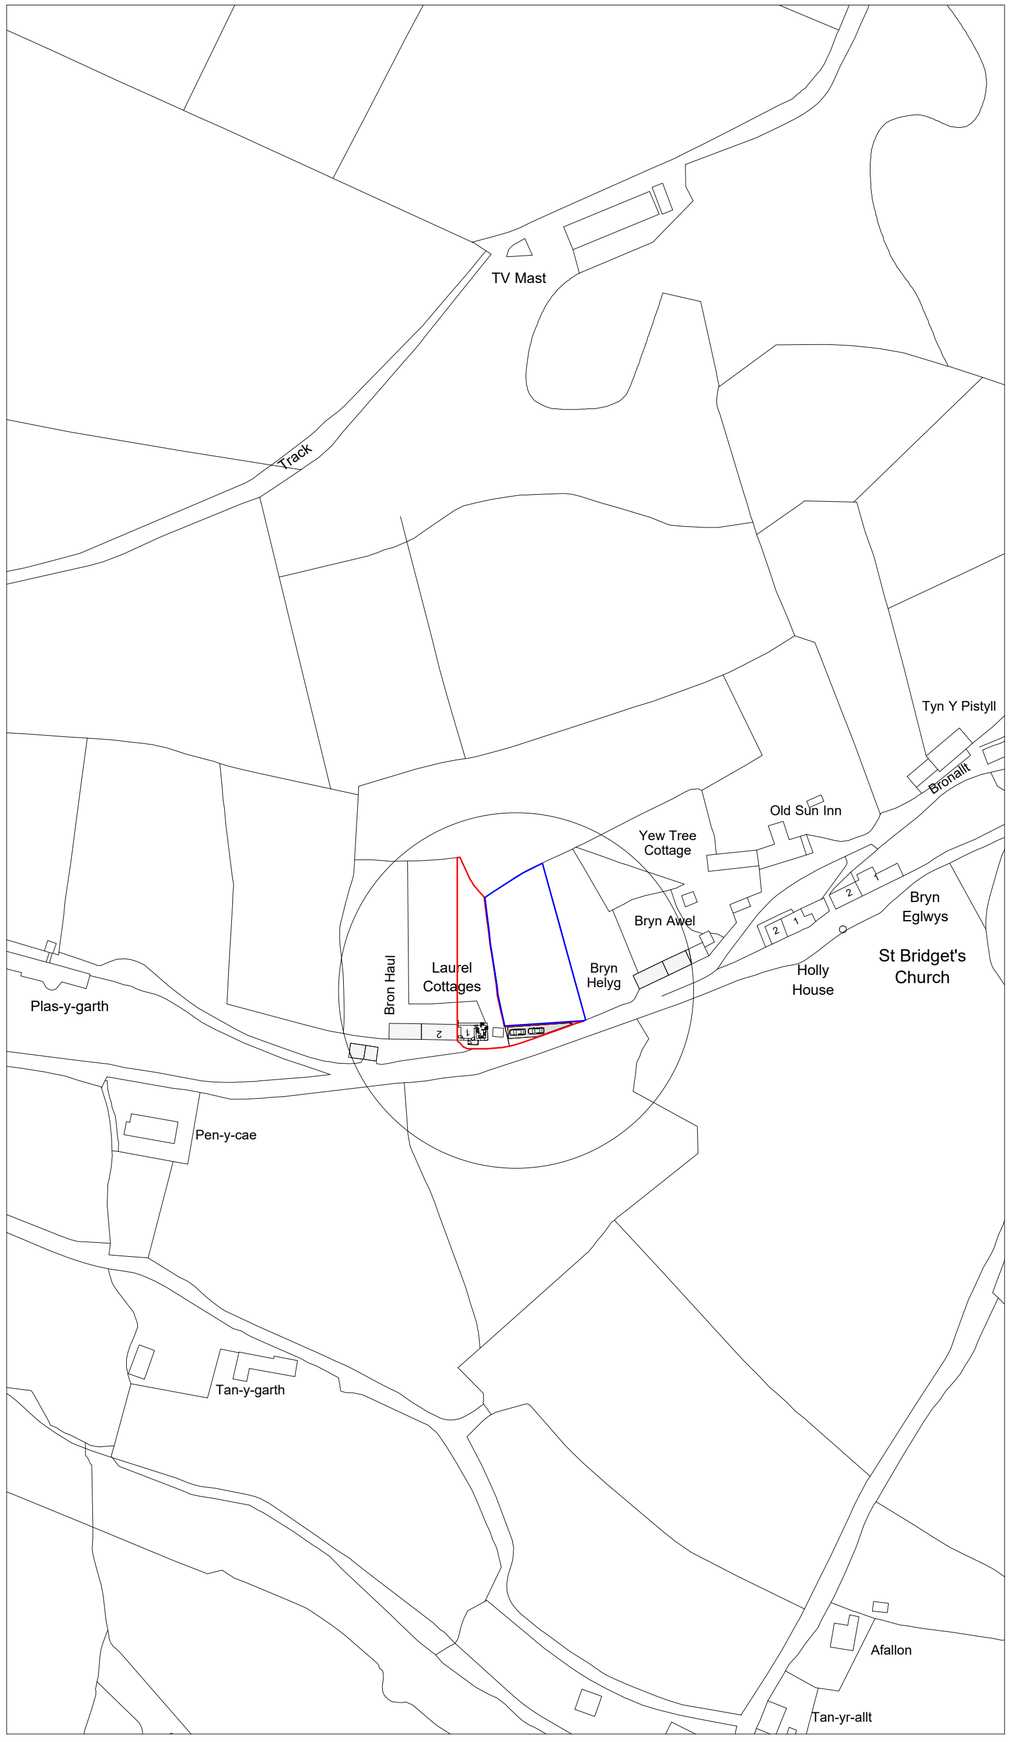

Location Plan 1:1250

Hard Landscaping
Private driveway to be formed with hard bound material for a minimum distance of 5m from rear of highway finish to provide good quality surface for occupants to satisfaction of the Local Authority and client.

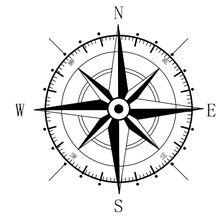

Key
- Surrounding Buildings
- Application Site
- Land owned by applicant

Rev	Date	Detail	Initial
A	01/25	Planning Amends	D.J.E

Project: Proposed Alterations at
1 Laurel Cottages,
Garth,
Glyn Ceinog,
Llangollen,
LL20 7NE

Title:	Scale: (A2)
Site & Location Plan	1:500 & 1:1250

Drawn By:	Date:
L.Roberts	Jan 2024
Drawing No:	**Sheet:**
R131/004	1 of 1

blueprint
architectural services
partner LABC
Office 3K4,
Redwither Business Tower,
Wrexham. LL13 9XT
Tel: 01978 356500
www.blueprintarchitectural.com

© copyright all rights reserved