




Ground Floor Plan

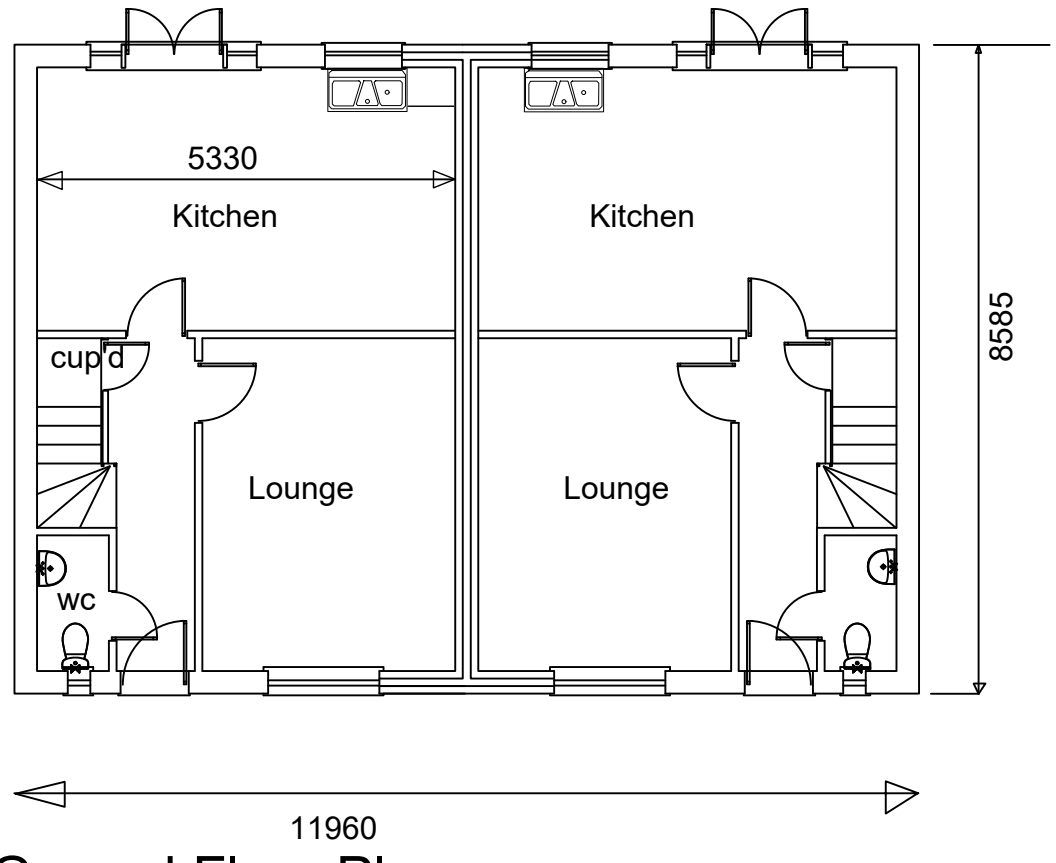


First Floor Plan

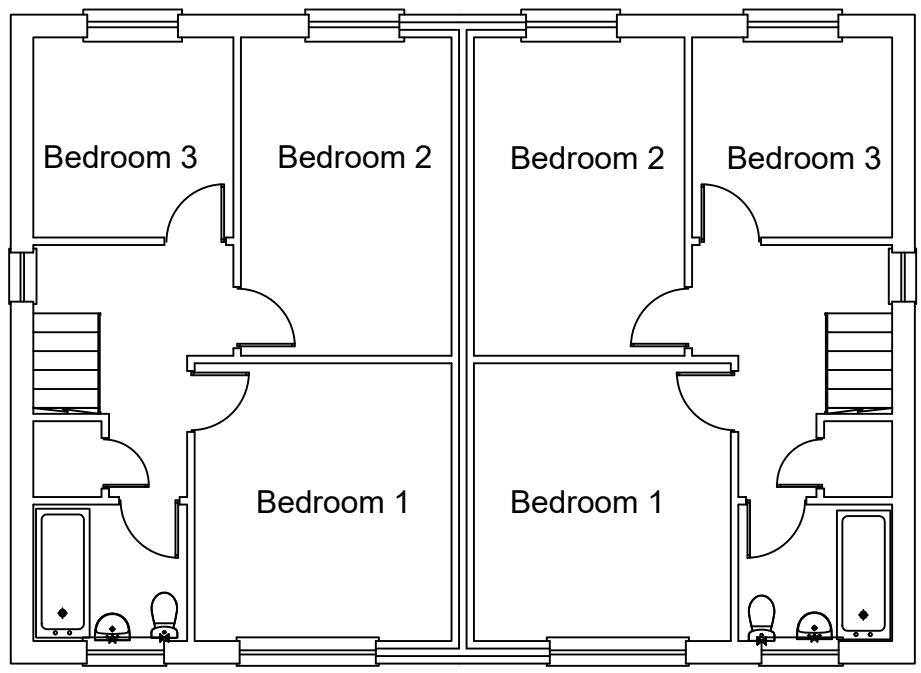


Front Elevation

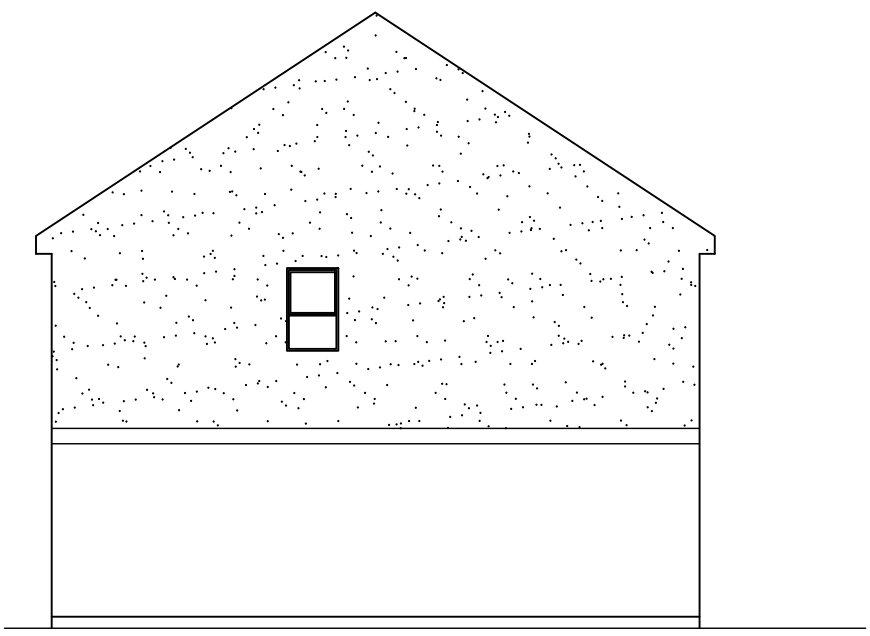

Side Elevation

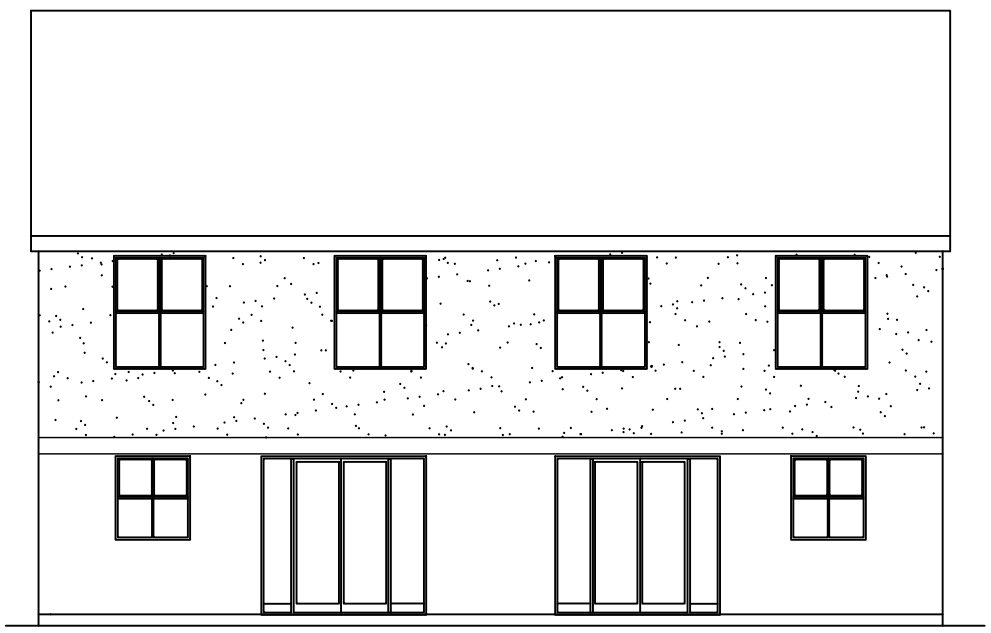

Rear Elevation

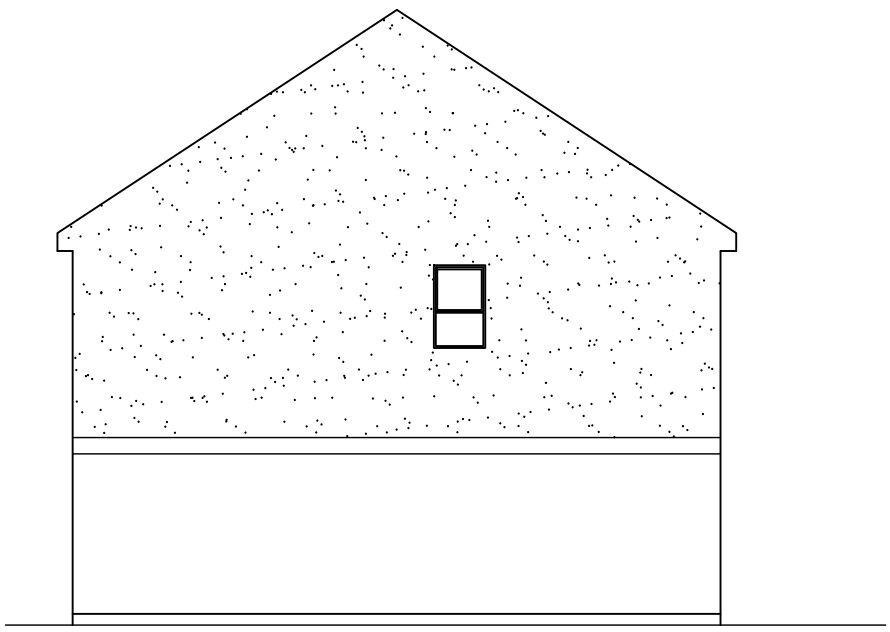

Side Elevation

Proposed Development @Hand Lane.
Ponciau, Wrexham LL14 1ET
Plans & Elevations.
Semi-Detached
DWG No. 220. 18. 02
Scale 1: 100 @ A3