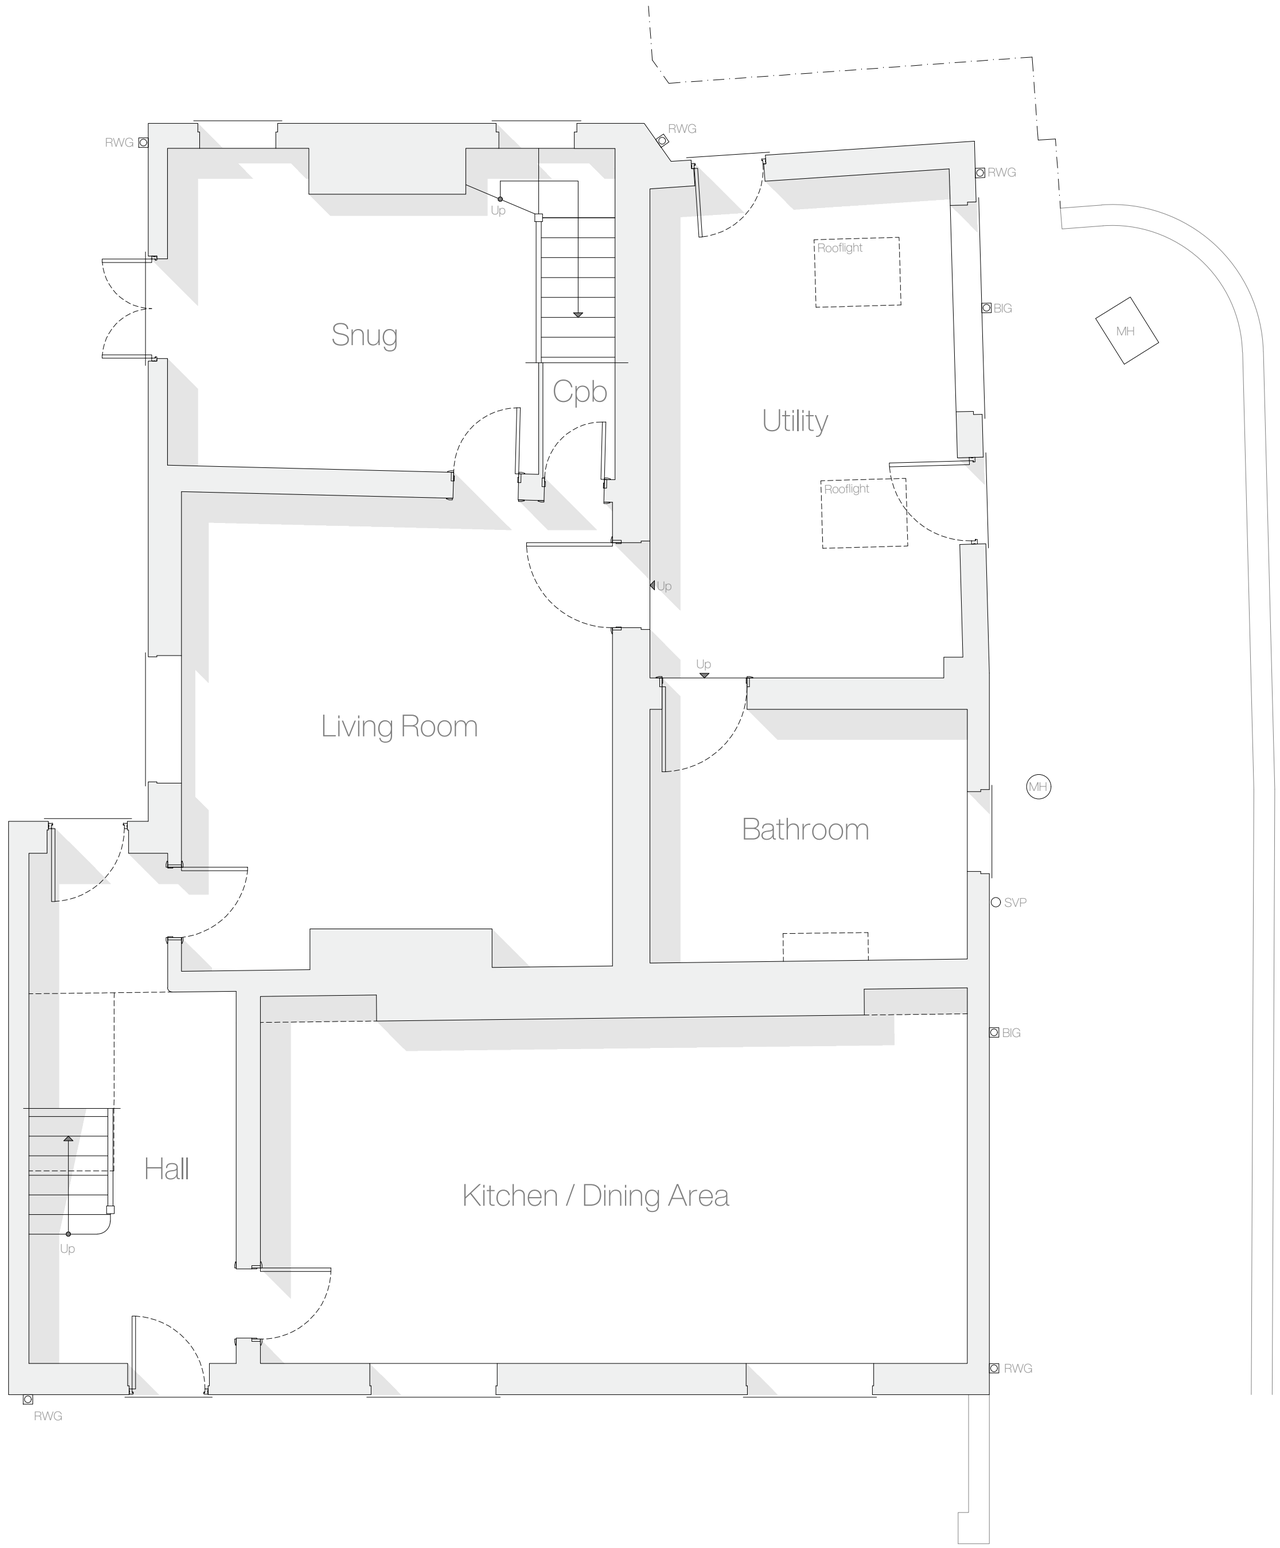


Ground Floor Plan

Scale: 1:50

Honkley Farm,

Stringers Lane,

Rossett,

Wrexham, LL12 0AP

Rev	Notes	Date

Existing | Ground Floor Plan

December 2024

A2

J08.1.001

1 - 3

DO NOT SCALE FROM THIS DRAWING. ALL DIMENSIONS TO BE CONFIRMED ON SITE PRIOR TO FABRICATION BY THE CONTRACTOR. DRAWINGS TO BE READ IN CONJUNCTION WITH ANY REFERENCED DOCUMENTATION. PLANS NOT TO BE REPRODUCED WITHOUT THE PRIOR CONFIRMATION FROM THE DESIGN TEAM.

©